
OLMSTED COUNTY HIGHWAY RIGHT OF WAY PLAT NO. 170

COUNTY STATE AID HIGHWAY NO. 1

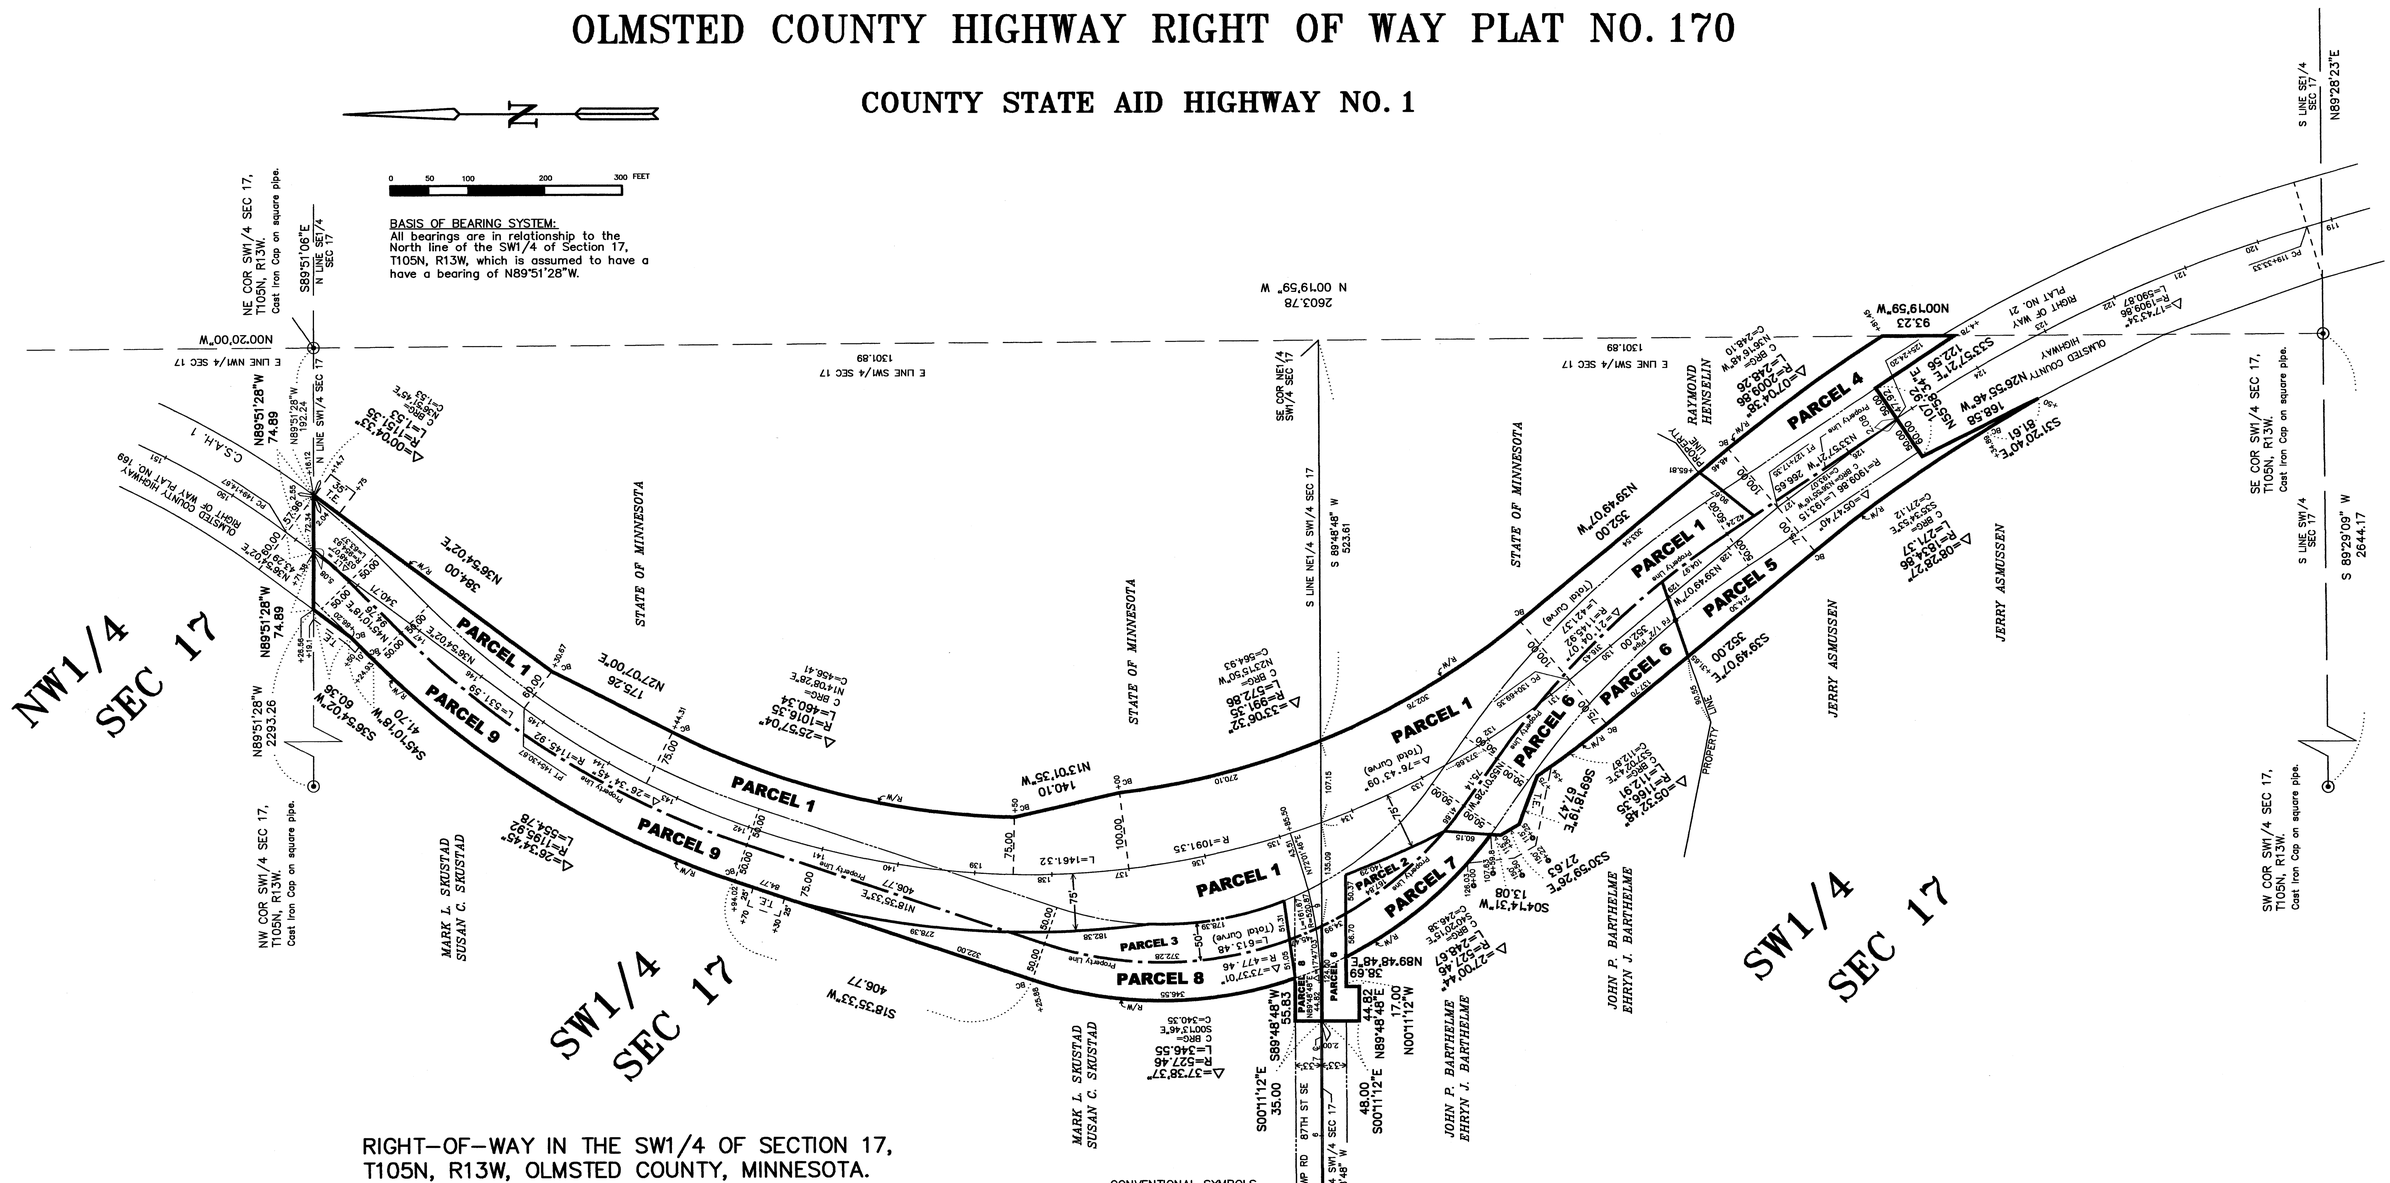


RIGHT-OF-WAY IN THE SW1/4 OF SECTION 17, T105N, R13W, OLMSTED COUNTY, MINNESOTA.

PARCEL NUMBER	PARCEL OWNER	PARCEL LOCATION	ENTIRE R/W TRACT	EXISTING R/W WITHIN R/W	NEW R/W	R/W INTEREST	TEMPORARY EASEMENT
1.	State of Minnesota	NE1/4 SW1/4 Section 17 and the SE1/4 SW1/4 Section 17	5.76 ac.	2.15 ac.	3.61 ac.	Easement	0.03 ac.
2.	State of Minnesota	SE1/4 SW1/4 Section 17	0.09 ac.	0.09 ac.		Easement	
3.	State of Minnesota	NE1/4 SW1/4 Section 17	0.32 ac.	0.32 ac.		Easement	
4.	Raymond Henselin	SE1/4 SW1/4 Section 17	0.63 ac.	0.27 ac.	0.36 ac.	Easement	
5.	Jerry Asmussen	SE1/4 SW1/4 Section 17	0.77 ac.	0.43 ac.	0.34 ac.	Easement	
6.	John P. Barthelme and Ehryn J. Barthelme	SE1/4 SW1/4 Section 17	0.80 ac.	0.55 ac.	0.25 ac.	Easement	0.09 ac.
7.	John P. Barthelme and Ehryn J. Barthelme	SE1/4 SW1/4 Section 17	0.24 ac.	0.24 ac.		Easement	
8.	Mark L. Skustad and Susan C. Skustad	NE1/4 SW1/4 Section 17	0.56 ac.	0.56 ac.		Easement	
9.	Mark L. Skustad and Susan C. Skustad	NE1/4 SW1/4 Section 17	1.17 ac.	1.16 ac.	0.01 ac.	Easement	0.04 ac.

VICINITY MAP

SECTION 17, T105N, R13W

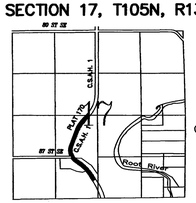

PLEASANT GROVE TWP.

CONVENTIONAL SYMBOLS

- SECTION LINE
- QUARTER LINE
- PROPERTY LINE
- RIGHT-OF-WAY BOUNDARY
- EXISTING ROAD R/W
- OLD ROAD CENTERLINE
- NEW ROAD ALIGNMENT
- TEMPORARY EASEMENT
- CONTROLLED ACCESS
- ACCESS OPENING
- PARCEL IDENTIFICATION (2)
- PUBLIC LAND SURVEY CORNER
- SURVEY MONUMENT
  All R/W monuments are 1 inch I.D. square pipes with cap No. RLS 15809 unless otherwise indicated. All other survey monuments are identified on the plat.
- R/W BOUNDARY CORNER IDENTIFICATION (BC)

DISTANCES TO FEET (66,100 e.t.c.) ARE EXACT EXTRINSIC VALUES

COUNTY ENGINEER

I hereby certify that this plat prepared by the Olmsted County Public Works Department is a true and correct representation of the highway location and that the right-of-way is correctly designated on the plat.

Michael Sheehan
Olmsted County Engineer
Registration No. 10397 Date 11/29/07

COUNTY SURVEYOR

I hereby certify that this plat was prepared by me or under my direct supervision and that I am a duly Registered Land Surveyor under the Laws of the State of Minnesota; that this plat meets requirements of Minnesota Statutes, Section 160.085 and Section 160.14, Subd. 1; that parcel ownerships are delineated on the plat; that monuments for the guidance of future surveys will be correctly placed in the ground after completion of construction; that all measurements are correctly shown on this plat; and that the outside boundary lines are correctly designated on this plat.

Edward P. Kuisle
Olmsted County Surveyor
Registration No. 15809 Date 11-27-07

PROPERTY RECORDS AND LICENSING

A-1153329
DOCUMENT NUMBER

I hereby certify that this instrument was filed in the Olmsted County Property Records and Licensing Office on this 29th day of Nov., 2007, at 12 o'clock P.M. and was duly recorded in the Olmsted County records.

W. Mark Krupski
Olmsted County Director of Property Records and Licensing

Wendy von Wald
Deputy