OLMSTED COUNTY RIGHT OF WAY PLAT NO. 188

COUNTY STATE AID HIGHWAY NO. 10

PARCEL NUMBER	OWNER	LOCATION	ENTIRE R/W TRACT	EXISTING R/W	NEW R/W	R/W INTEREST	RECORDED DOC. NO.
1	THEODORE W. KLASSEN GAIL R. KLASSEN	NW 1/4, NE 1/4 SEC. 17, T107N, R11W	0.64 AC.	0.57 AC.	0.07 AC.	EASEMENT	521326
2	DONALD L. THOMPSON HOLLY A. THOMPSON	SE 1/4 SEC. 8, T107N, R11W	11.22 AC.	6.92 AC.	4.30 AC.	EASEMENT	A-1098780
3	RONALD E. KLASSEN JOAN M. KLASSEN	NW 1/4, SE 1/4 SEC. 8, T107N, R11W	0.57 AC.	0.47 AC.	0.10 AC.	EASEMENT	A-1129716
4	THEODORE W. KLASSEN GAIL R. KLASSEN	NW 1/4, NE 1/4 SEC. 17, T107N, R11W	0.03 AC.	0.03 AC.	– AC.	EASEMENT	521326
5	PAUL KREISER ANN KREISER	SW 1/4 SEC. 8, T107N, R11W	1.51 AC.	0.96 AC.	0.55 AC.	EASEMENT	32379
6	LEISEN BROTHERS FARMS LLP	SW 1/4 SEC. 8, T107N, R11W	1.75 AC.	1.29 AC.	0.46 AC.	EASEMENT	T-115014

PROPERTY RECORDS AND LICENSING

A-1253682
DOCUMENT NUMBER

I hereby certify that this instrument was filed in the Office of Property Records and Licensing for record on this 15th day of February 2011, at 11 o'clock A.M. and was duly recorded in the Olmsted County records.

W. Mark Krupski
Olmsted County Director of Property Records and Licensing

By Wendy von Wald Deputy

T- 133028
December 20, 2012
@ 10:30 A.M.
Wendy von Wald, deputy

COUNTY SURVEYOR

I hereby certify that this plat was prepared by me or under my direct supervision and that I am a duly Registered Land Surveyor under the laws of the State of Minnesota; that this plat meets requirements of Minnesota Statutes, Section 160.085 and Section 160.14, Subd 1; that parcel ownerships are delineated on the plat; that monuments for the guidance of future surveys will be correctly placed in the ground after completion of construction; that all measurements are correctly shown on this plat; and that the right of way boundary lines are correctly designated on this plat.


Joel S. Thoreson Registration No. 42638 Date 2/10/2011
Olmsted County Surveyor

COUNTY ENGINEER

I hereby certify that this plat prepared by the Olmsted County Public Works Department is a true and correct representation of the highway location and that the right-of-way is correctly designated on the plat.

Michael Sheehan Registration No. 10397 Date 2/11/11
Michael Sheehan
Olmsted County Engineer

The Board of County Commissioners for Olmsted County, Minnesota, pursuant to County Board Resolution Number 11-07 dated February 8, 2011, is hereby designating the definite location of County State Aid Highway No. 10, located in Sections 8 and 17, Township 107 North, Range 11 West, Olmsted County, Minnesota

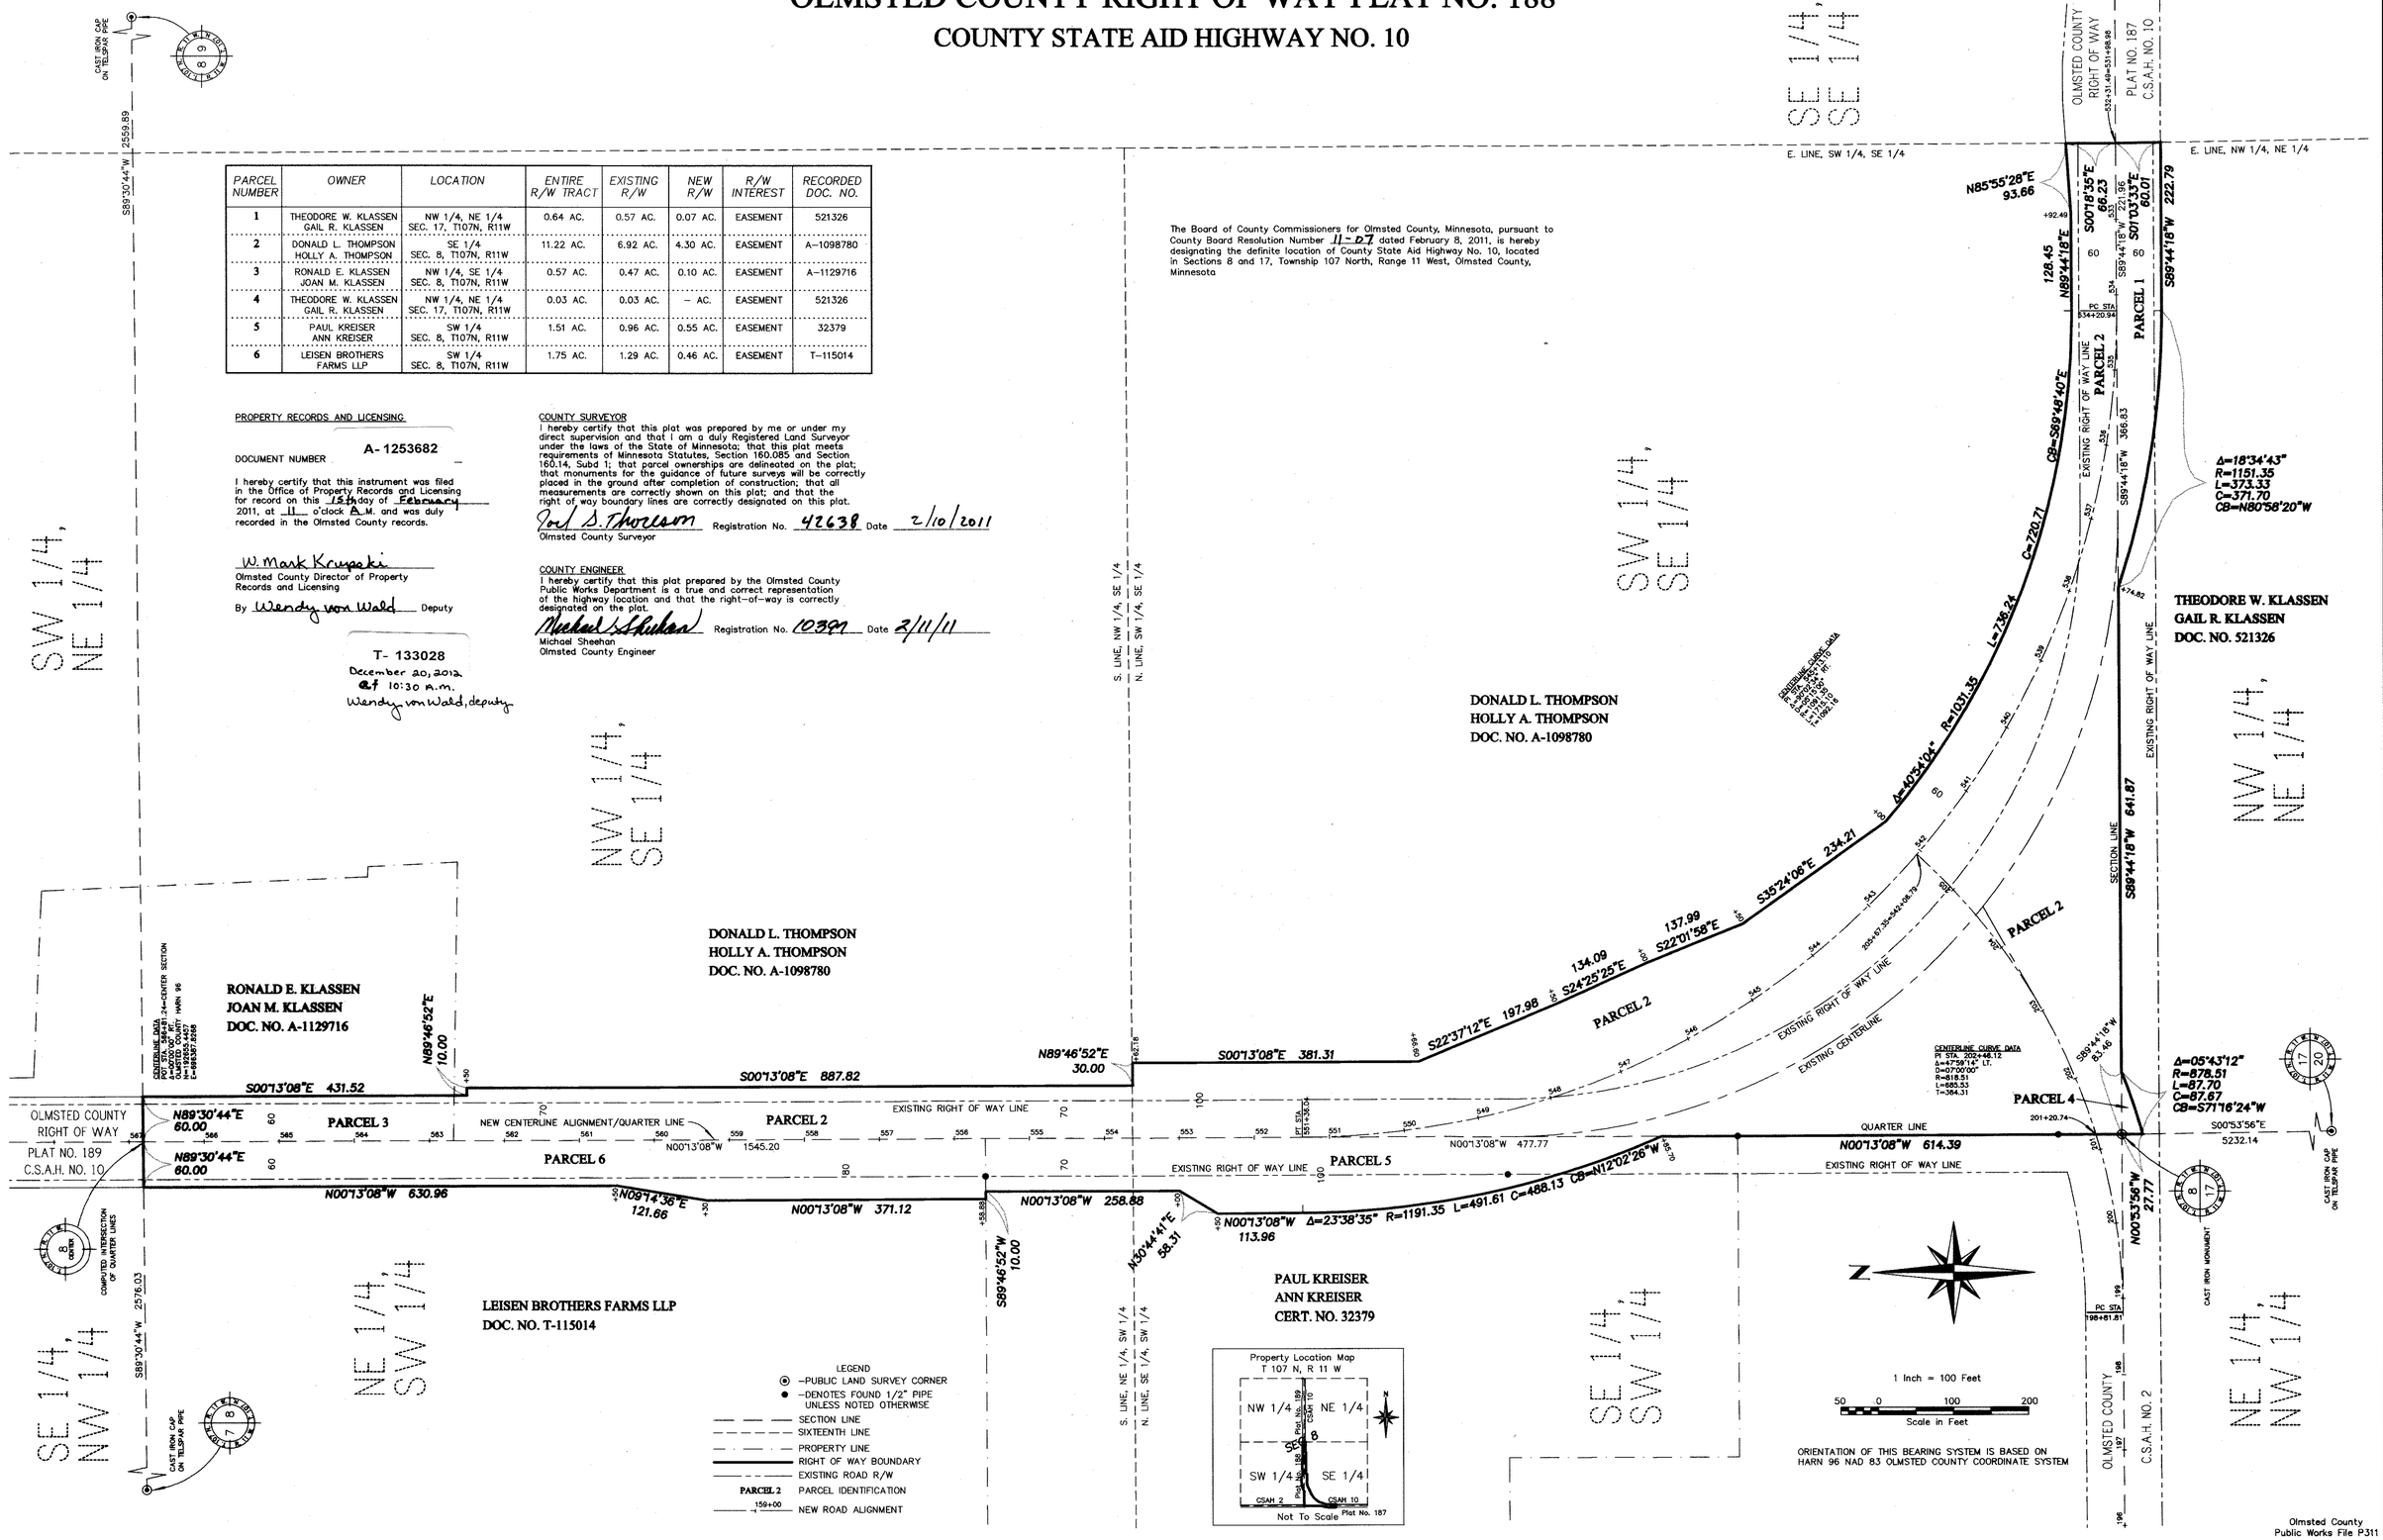

Olmsted County
Public Works File P311