
OLMSTED COUNTY RIGHT OF WAY PLAT NO. 190

COUNTY STATE AID HIGHWAY NO. 10

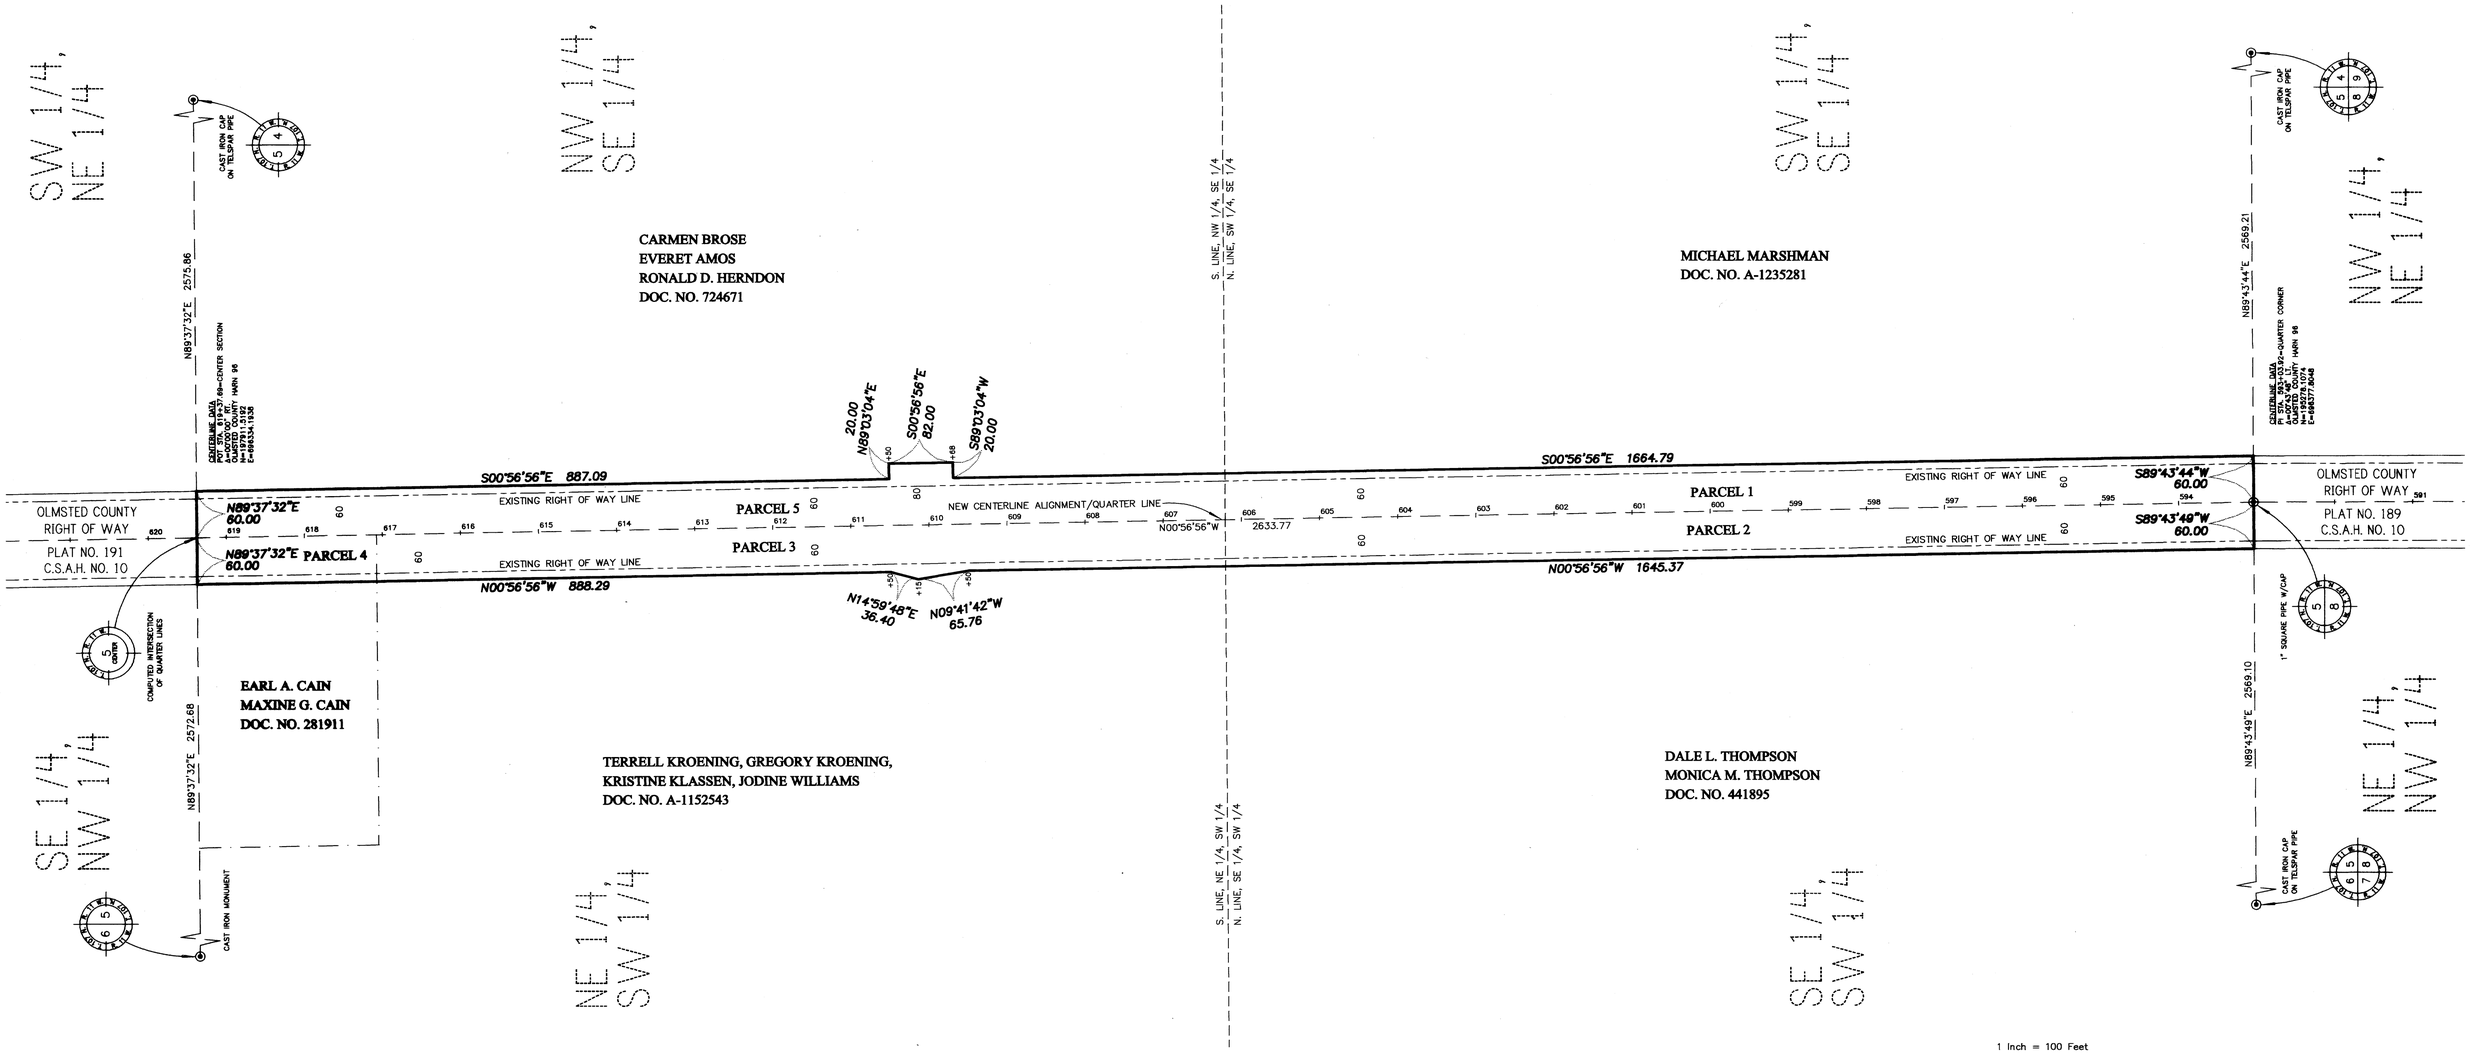

The Board of County Commissioners for Olmsted County, Minnesota, pursuant to County Board Resolution Number 11-07, dated February 8, 2011, is hereby designating the definite location of County State Aid Highway No. 10, located in Section 5, Township 107 North, Range 11 West, Olmsted County, Minnesota


1 Inch = 100 Feet

50 0 100 200

Scale in Feet

ORIENTATION OF THIS BEARING SYSTEM IS BASED ON HARN 96 NAD 83 OLMSTED COUNTY COORDINATE SYSTEM

Property Location Map
T 107 N, R 11 W

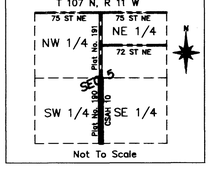

Not To Scale

PARCEL NUMBER	OWNER	LOCATION	ENTIRE R/W TRACT	EXISTING R/W	NEW R/W	R/W INTEREST	RECORDED DOC. NO.
1	MICHAEL MARSHMAN	SW 1/4, SE 1/4 SEC. 5, T107N, R11W	1.81 AC.	1.51 AC.	0.30 AC.	EASEMENT	A-1235281
2	DALE L. THOMPSON MONICA M. THOMPSON	SE 1/4, SW 1/4 SEC. 5, T107N, R11W	1.81 AC.	1.51 AC.	0.30 AC.	EASEMENT	441895
3	TERRELL KROENING GREGORY KROENING KRISTINE KLASSEN JODINE WILLIAMS	NE 1/4, SW 1/4 SEC. 5, T107N, R11W	1.51 AC.	1.25 AC.	0.26 AC.	EASEMENT	A-1152543
4	EARL A. CAIN MAXINE G. CAIN	NE 1/4, SW 1/4 SEC. 5, T107N, R11W	0.31 AC.	0.26 AC.	0.05 AC.	EASEMENT	281911
5	CARMEN BROSE EVERET AMOS RONALD D. HERNDON	NW 1/4, SE 1/4 SEC. 5, T107N, R11W	1.85 AC.	1.51 AC.	0.34 AC.	EASEMENT	724671

PROPERTY RECORDS AND LICENSING

DOCUMENT NUMBER A-1253684

I hereby certify that this instrument was filed in the Office of Property Records and Licensing for record on this 15th day of February 2011, at 11 o'clock A M. and was duly recorded in the Olmsted County records.

W. Mark Krupski
Olmsted County Director of Property Records and Licensing

By Wendy vonWald Deputy

COUNTY SURVEYOR

I hereby certify that this plat was prepared by me or under my direct supervision and that I am a duly Registered Land Surveyor under the laws of the State of Minnesota; that this plat meets requirements of Minnesota Statutes, Section 160.085 and Section 160.14, Subd 1; that parcel ownerships are delineated on the plat; that monuments for the guidance of future surveys will be correctly placed in the ground after completion of construction; that all measurements are correctly shown on this plat; and that the right of way boundary lines are correctly designated on this plat.

Joel S. Thoreson Registration No. 42638 Date 2/10/2011
Olmsted County Surveyor

COUNTY ENGINEER

I hereby certify that this plat prepared by the Olmsted County Public Works Department is a true and correct representation of the highway location and that the right-of-way is correctly designated on the plat.

Michael Sheehan Registration No. 10397 Date 2/11/11
Michael Sheehan
Olmsted County Engineer

LEGEND

- ⊙ –PUBLIC LAND SURVEY CORNER
- ● –DENOTES FOUND 1/2" PIPE UNLESS NOTED OTHERWISE
- SECTION LINE
- SIXTEENTH LINE
- PROPERTY LINE
- RIGHT OF WAY BOUNDARY
- EXISTING ROAD R/W
- PARCEL 2 PARCEL IDENTIFICATION
- 159+00 NEW ROAD ALIGNMENT

Olmsted County
Public Works File P311