
OFFICIAL

OLMSTED COUNTY HIGHWAY RIGHT OF WAY PLAT NO. 217

COUNTY STATE AID HIGHWAY NO. 1

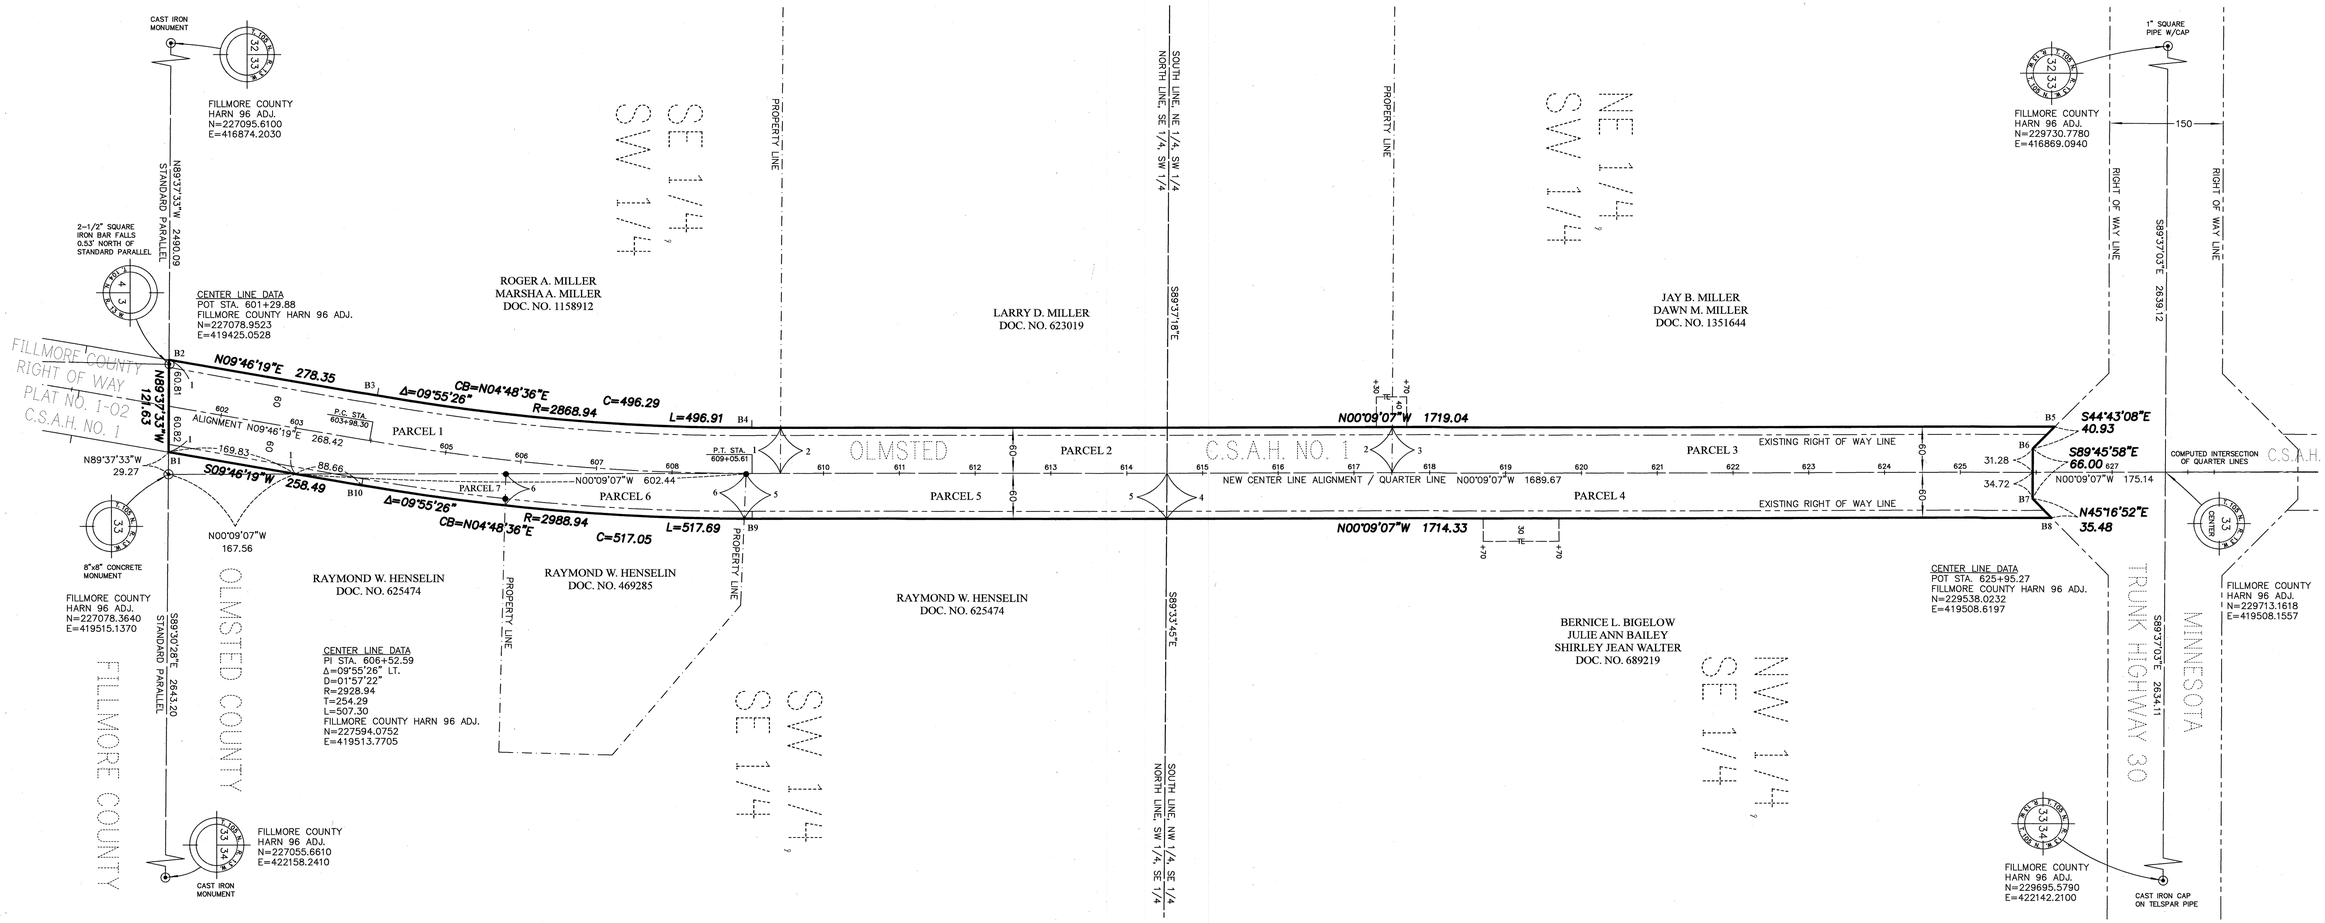

PARCEL NUMBER	OWNER	LOCATION	ENTIRE R/W TRACT	EXISTING R/W	NEW R/W	R/W INTEREST	RECORDED DOC. NO.	TEMPORARY EASEMENT
1	ROGER A. MILLER MARSHA A. MILLER	S 1/2, SW 1/4 SEC. 33, T105N, R13W	1.64 AC.	1.40 AC.	0.24 AC.	EASEMENT	1158912	--
2	LARRY D. MILLER	SW 1/4 SEC. 33, T105N, R13W	1.12 AC.	0.93 AC.	0.19 AC.	EASEMENT	623019	0.02 AC.
3	JAY B. MILLER DAWN M. MILLER	N 1/2, SW 1/4 SEC. 33, T105N, R13W	1.17 AC.	0.97 AC.	0.20 AC.	EASEMENT	1351644	0.02 AC.
4	BERNICE L. BIGELOW JULIE ANN BAILEY SHIRLEY JEAN WALTER	N 1/2, SE 1/4 SEC. 33, T105N, R13W	1.58 AC.	1.31 AC.	0.27 AC.	EASEMENT	689219	0.07 AC.
5	RAYMOND W. HENSELIN	S 1/2, SE 1/4 SEC. 33, T105N, R13W	0.77 AC.	0.64 AC.	0.13 AC.	EASEMENT	625474	--
6	RAYMOND W. HENSELIN	S 1/2, SE 1/4 SEC. 33, T105N, R13W	0.39 AC.	0.32 AC.	0.07 AC.	EASEMENT	469285	--
7	RAYMOND W. HENSELIN	S 1/2, SE 1/4 SEC. 33, T105N, R13W	0.14 AC.	0.09 AC.	0.05 AC.	EASEMENT	625474	--

NOTE: TEMPORARY EASEMENT WILL EXPIRE UPON COMPLETION OF PROJECT

COUNTY SURVEYOR

I hereby certify that this plat was prepared by me or under my direct supervision and that I am a duly Registered Land Surveyor under the laws of the State of Minnesota; that this plat meets requirements of Minnesota Statutes, Section 160.085 and Section 160.14, Subd 1; that parcel ownerships are delineated on the plat; that monuments for the guidance of future surveys will be correctly placed in the ground after completion of construction; that all measurements are correctly shown on this plat; and that the outside boundary lines are correctly designated on this plat.

Joel S. Thorson Registration No. 42638 Date 11/16/16
Olmsted County Surveyor

COUNTY ENGINEER

I hereby certify that this plat prepared by the Olmsted County Public Works Department is a true and correct representation of the highway location and that the right-of-way is correctly designated on the plat.

Kaye M. Bieniek Registration No. 19917 Date 11/18/16
Kaye M. Bieniek
Olmsted County Engineer

The Board of County Commissioners for Olmsted County, Minnesota, pursuant to County Board Resolution Number 2016-083, dated November 15, 2016, is hereby designating the definite location of County State Aid Highway No. 1, located in Section 33, Township 105 North, Range 13 West, Olmsted County, Minnesota.


PROPERTY RECORDS AND LICENSING

DOCUMENT NUMBER A1411558

I hereby certify that this instrument was filed in the Office of Property Records and Licensing for the record on this 18th day of November 2016, at 9:15 o'clock AM. and was duly recorded in the Olmsted County records.

W. Mark Krupski
Olmsted County Director of Property Records and Licensing

By Wendy von Wald Deputy

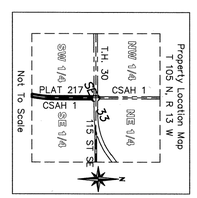

LEGEND

- ⊙ —PUBLIC LAND SURVEY CORNER
- ● —DENOTES FOUND 1/2" PIPE UNLESS NOTED OTHERWISE
- Δ=27°22'06" INDICATES CENTRAL ANGLE
- R=572.96 INDICATES RADIUS DISTANCE
- L=273.68 INDICATES ARC DISTANCE
- CB=S74°20'34"E INDICATES CHORD BEARING
- C=271.09 INDICATES CHORD DISTANCE
- SECTION LINE
- SIXTEENTH LINE
- PROPERTY LINE
- RIGHT OF WAY BOUNDARY
- EXISTING ROAD R/W
- EXISTING ROAD CENTER LINE
- EXISTING EASEMENT LINE
- PARCEL 2 159+00 PARCEL IDENTIFICATION
- NEW ROAD ALIGNMENT
- CONTROLLED ACCESS
- 30 CONTROLLED ACCESS OPENING
- TE TEMPORARY EASEMENT LINE

DISTANCES SHOWN IN FEET (33, 50, ETC.) ARE EXTRINSIC VALUES

N

1 Inch = 100 Feet

50 0 100 200
Scale in Feet

ORIENTATION OF THIS BEARING SYSTEM IS BASED ON HARN 96 FILLMORE COUNTY COORDINATE SYSTEM

Olmsted County
Public Works File P406