OFFICIAL

# OLMSTED COUNTY HIGHWAY RIGHT OF WAY PLAT NO. 225

## COUNTY STATE AID HIGHWAY NO. 4

**COUNTY ENGINEER**
I hereby certify that this plat prepared by the Olmsted County Public Works Department is a true and correct representation of the highway location and that the right–of–way is correctly designated on the plat.

Kaye M Bieniek Date 2/22/2021
Kaye M. Bieniek, Olmsted County Engineer
Minnesota License No. 19917

**COUNTY SURVEYOR**
I hereby certify that this plat was prepared by me or under my direct supervision and that I am a duly Licensed Land Surveyor under the laws of the State of Minnesota; that the monuments for the guidance of future surveys will be correctly place in the ground as shown after completion of construction; that all measurements are correctly shown on this plat; and the proposed right–of–way boundary lines are correctly designated on this plat.

Mark E. Severtson Date 2-22-2021
Mark E. Severtson, Olmsted County Surveyor
Minnesota License No. 18887

The Board of County Commissioners for Olmsted County, Minnesota, pursuant to County Board Resolution Number 20–209, dated November 17, 2020, is hereby designating the definite location of County State Aid Highway No. 4, located in Section 16, Township 107 North, Range 15 West, Olmsted County, Minnesota.

**PROPERTY RECORDS AND LICENSING**


DOCUMENT NUMBER A- 1527194

I hereby certify that this instrument was filed in the Office of the Property Records and Licensing for the record on this 23RD day of February, 2021, at 1 o'clock P.M. and was duly recorded in the Olmsted County records.

W. Mark Krupski
Olmsted County Director of Property Records and Licensing


By Wendy von Wald Deputy

DETAIL

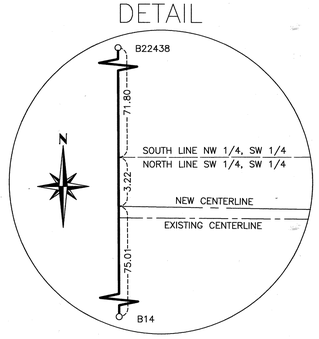





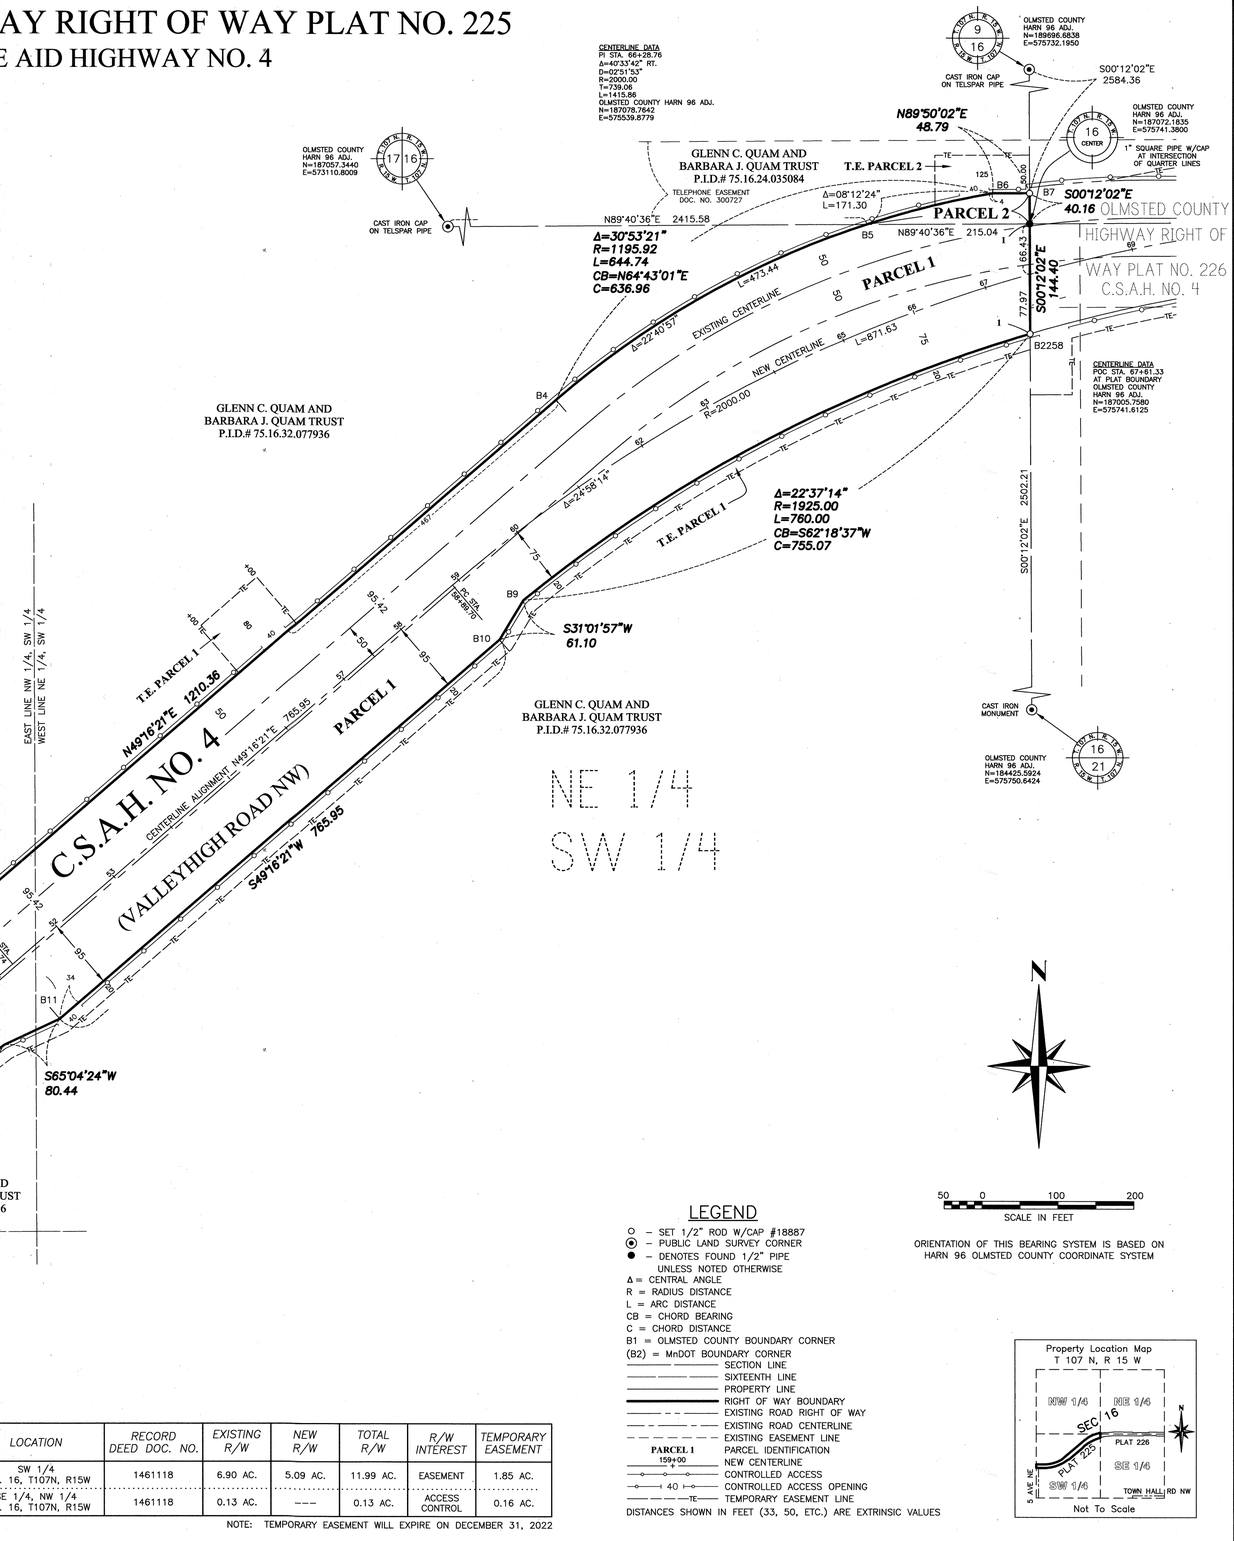


| PARCEL NUMBER | OWNER | LOCATION | RECORD DEED DOC. NO. | EXISTING R/W | NEW R/W | TOTAL R/W | R/W INTEREST | TEMPORARY EASEMENT |
|---|---|---|---|---|---|---|---|---|
| 1 | GLENN C. QUAM & BARBARA J. QUAM TRUST | SW 1/4 SEC. 16, T107N, R15W | 1461118 | 6.90 AC. | 5.09 AC. | 11.99 AC. | EASEMENT | 1.85 AC. |
| 2 | GLENN C. QUAM & BARBARA J. QUAM TRUST | SE 1/4, NW 1/4 SEC. 16, T107N, R15W | 1461118 | 0.13 AC. | --- | 0.13 AC. | ACCESS CONTROL | 0.16 AC. |

NOTE: TEMPORARY EASEMENT WILL EXPIRE ON DECEMBER 31, 2022



50 0 100 200
SCALE IN FEET

ORIENTATION OF THIS BEARING SYSTEM IS BASED ON HARN 96 OLMSTED COUNTY COORDINATE SYSTEM

**LEGEND**

- ○ – SET 1/2" ROD W/CAP #18887
- ⊙ – PUBLIC LAND SURVEY CORNER
- ● – DENOTES FOUND 1/2" PIPE UNLESS NOTED OTHERWISE
- Δ = CENTRAL ANGLE
- R = RADIUS DISTANCE
- L = ARC DISTANCE
- CB = CHORD BEARING
- C = CHORD DISTANCE
- B1 = OLMSTED COUNTY BOUNDARY CORNER
- (B2) = MnDOT BOUNDARY CORNER
- SECTION LINE
- SIXTEENTH LINE
- PROPERTY LINE
- RIGHT OF WAY BOUNDARY
- EXISTING ROAD RIGHT OF WAY
- EXISTING ROAD CENTERLINE
- EXISTING EASEMENT LINE
- PARCEL 1 — PARCEL IDENTIFICATION
- 159+00 — NEW CENTERLINE
- CONTROLLED ACCESS
- 40 — CONTROLLED ACCESS OPENING
- TE — TEMPORARY EASEMENT LINE

DISTANCES SHOWN IN FEET (33, 50, ETC.) ARE EXTRINSIC VALUES




K:\PW\Highway\Engineering\Projects\CSAH 4\SAP 055–604–019\Right of Way\Plats\PLAT 225.dwg