
OFFICIAL

OLMSTED COUNTY HIGHWAY RIGHT OF WAY PLAT NO. 245

COUNTY STATE AID HIGHWAY NO. 44

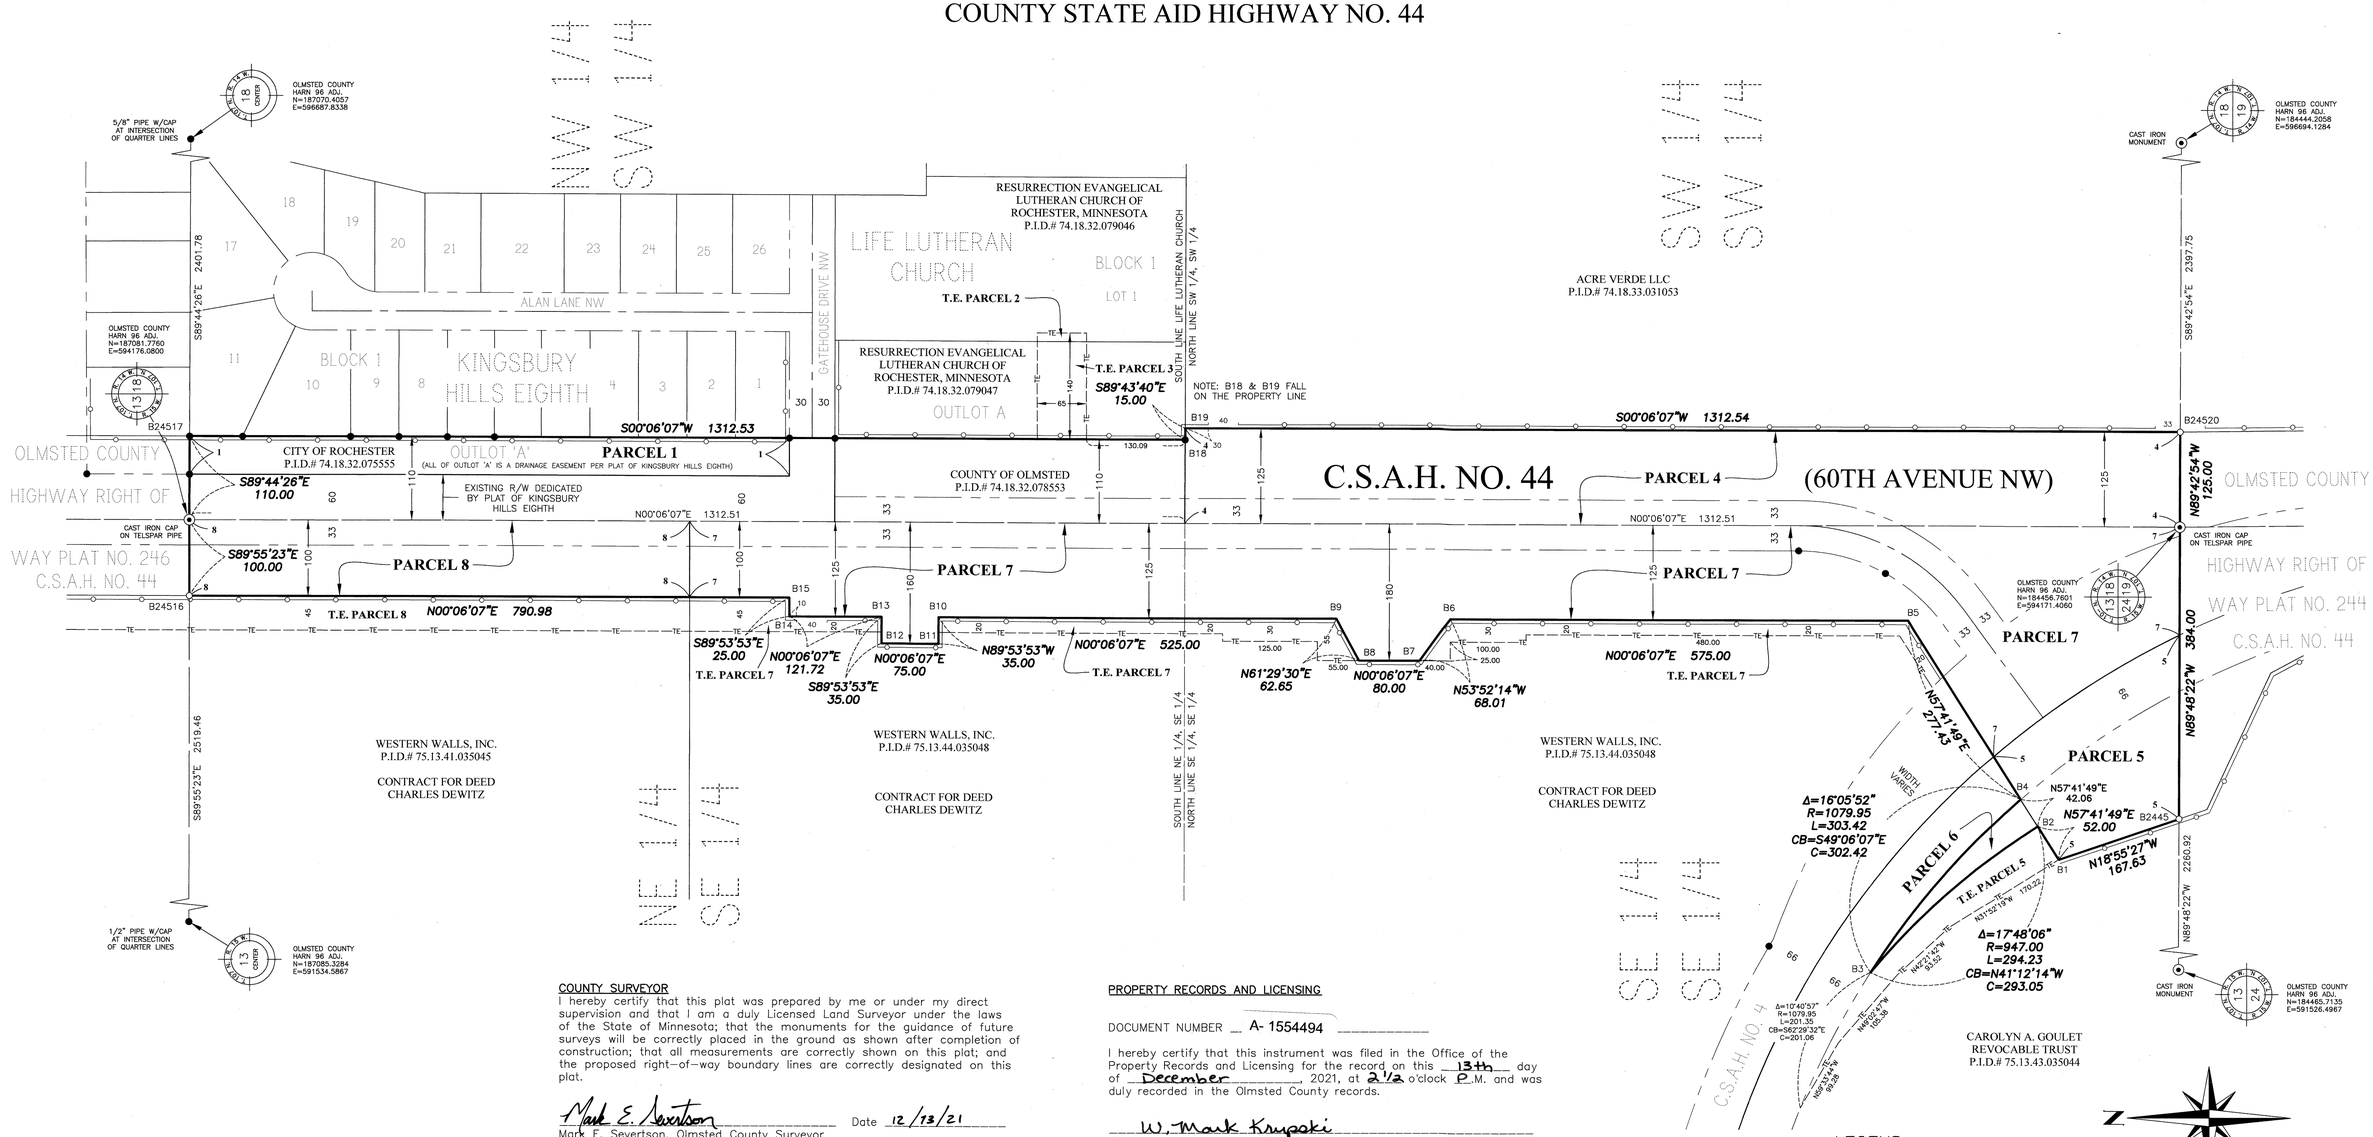

The Board of County Commissioners for Olmsted County, Minnesota, pursuant to County Board Resolution Number 21–169, dated August 17, 2021, is hereby designating the definite location of County State Aid Highway No. 44, located in Section 18, Township 107 North, Range 14 West, and Section 13, Township 107 North, Range 15 West, Olmsted County, Minnesota.

COUNTY ENGINEER

I hereby certify that this plat prepared by the Olmsted County Public Works Department is a true and correct representation of the highway location and that the right–of–way is correctly designated on the plat.

Benjamin T. Johnson, Olmsted County Engineer
Minnesota License No. 44588

Date 12/13/21

COUNTY SURVEYOR

I hereby certify that this plat was prepared by me or under my direct supervision and that I am a duly Licensed Land Surveyor under the laws of the State of Minnesota; that the monuments for the guidance of future surveys will be correctly placed in the ground as shown after completion of construction; that all measurements are correctly shown on this plat; and the proposed right–of–way boundary lines are correctly designated on this plat.

Mark E. Severtson
Mark E. Severtson, Olmsted County Surveyor
Minnesota License No. 18887

Date 12/13/21

PROPERTY RECORDS AND LICENSING

DOCUMENT NUMBER A- 1554494

I hereby certify that this instrument was filed in the Office of the Property Records and Licensing for the record on this 13th day of December, 2021, at 2 1/2 o'clock P.M. and was duly recorded in the Olmsted County records.

W. Mark Krupski
Olmsted County Director of Property Records and Licensing

By Wendy von Wald Deputy

PARCEL NUMBER	OWNER	LOCATION	RECORD DEED DOC. NO.	EXISTING R/W	NEW R/W	TOTAL R/W	R/W INTEREST	TEMPORARY EASEMENT
1	CITY OF ROCHESTER	OUTLOT 'A' KINGSBURY HILLS EIGHTH	1120818	--	39,540 SQ. FT.	39,540 SQ. FT.	FEE	--
2	RESURRECTION EVANGELICAL LUTHERAN CHURCH OF ROCHESTER, MINNESOTA	LOT 1, BLOCK 1 LIFE LUTHERAN CHURCH	1180595	--	--	--	T.E. ONLY	748 SQ. FT.
3	RESURRECTION EVANGELICAL LUTHERAN CHURCH OF ROCHESTER, MINNESOTA	OUTLOT A LIFE LUTHERAN CHURCH	1180595	--	--	--	T.E. ONLY	8353 SQ. FT.
4	ACRE VERDE LLC	S 1/2, SW 1/4 SEC. 18, T107N, R14W	1550691	0.68 AC.	3.08 AC.	3.76 AC.	EASEMENT	--
5	CAROLYN A. GOULET REVOCABLE TRUST	SE 1/4 SEC. 13, T107N R15W	1295049	0.42 AC.	0.62 AC.	1.04 AC.	EASEMENT	0.33 AC.
6	CAROLYN A. GOULET REVOCABLE TRUST	SE 1/4 SEC. 13, T107N R15W	1295049	--	0.14 AC.	0.14 AC.	EASEMENT	--
7	WESTERN WALLS, INC. CHARLES DEWITZ	SE 1/4 SEC. 13, T107N, R15W	978133 1049566	2.45 AC.	4.06 AC.	6.51 AC.	EASEMENT	0.86 AC.
8	WESTERN WALLS, INC. CHARLES DEWITZ	N 1/2, SE 1/4 SEC. 13, T107N, R15W	959835 1049566	0.50 AC.	1.01 AC.	1.51 AC.	EASEMENT	0.68 AC.

NOTE: TEMPORARY EASEMENT WILL EXPIRE ON DECEMBER 31, 2024

LEGEND

- O – SET 1/2" ROD W/CAP #18887
- ⊙ – PUBLIC LAND SURVEY CORNER
- ● – DENOTES FOUND 1/2" PIPE UNLESS NOTED OTHERWISE
- Δ = CENTRAL ANGLE
- R = RADIUS DISTANCE
- L = ARC DISTANCE
- CB = CHORD BEARING
- C = CHORD DISTANCE
- R/W = RIGHT OF WAY
- B1 = OLMSTED COUNTY R/W BOUNDARY CORNER
- (B2) = MnDOT R/W BOUNDARY CORNER
- SECTION LINE
- SIXTEENTH LINE
- PROPERTY LINE
- RIGHT OF WAY BOUNDARY
- EXISTING ROAD RIGHT OF WAY
- EXISTING ROAD CENTERLINE
- EXISTING EASEMENT LINE
- PARCEL 1 – PARCEL IDENTIFICATION
- 1-1-2 – PARCEL BOUNDARY LIMITS
- 1115 – NEW CENTERLINE
- CONTROLLED ACCESS
- 40 – CONTROLLED ACCESS OPENING
- TE – TEMPORARY EASEMENT LINE

DISTANCES SHOWN IN FEET (33, 50, ETC.) ARE EXTRINSIC VALUES

50 0 100 200
SCALE IN FEET

ORIENTATION OF THIS BEARING SYSTEM IS BASED ON HARN 96 OLMSTED COUNTY COORDINATE SYSTEM

Property Location Map
T107N, R15W – T107N, R14W
NE 1/4 NW 1/4 SE 1/4 SW 1/4 SEC 13 SEC 18 CSAH 44 CSAH 4 PLAT 246 PLAT 245 PLAT 239 55TH ST NW
Not To Scale

\\co.olmsted.mn.us\data\ERPW\PW\Highway\Engineering\Projects\CSAH 4\SP 055-604-018\Right of Way\Plats\PLAT 245.dwg