
OLMSTED COUNTY HIGHWAY RIGHT OF WAY PLAT NO. 267

COUNTY STATE AID HIGHWAY NO. 21

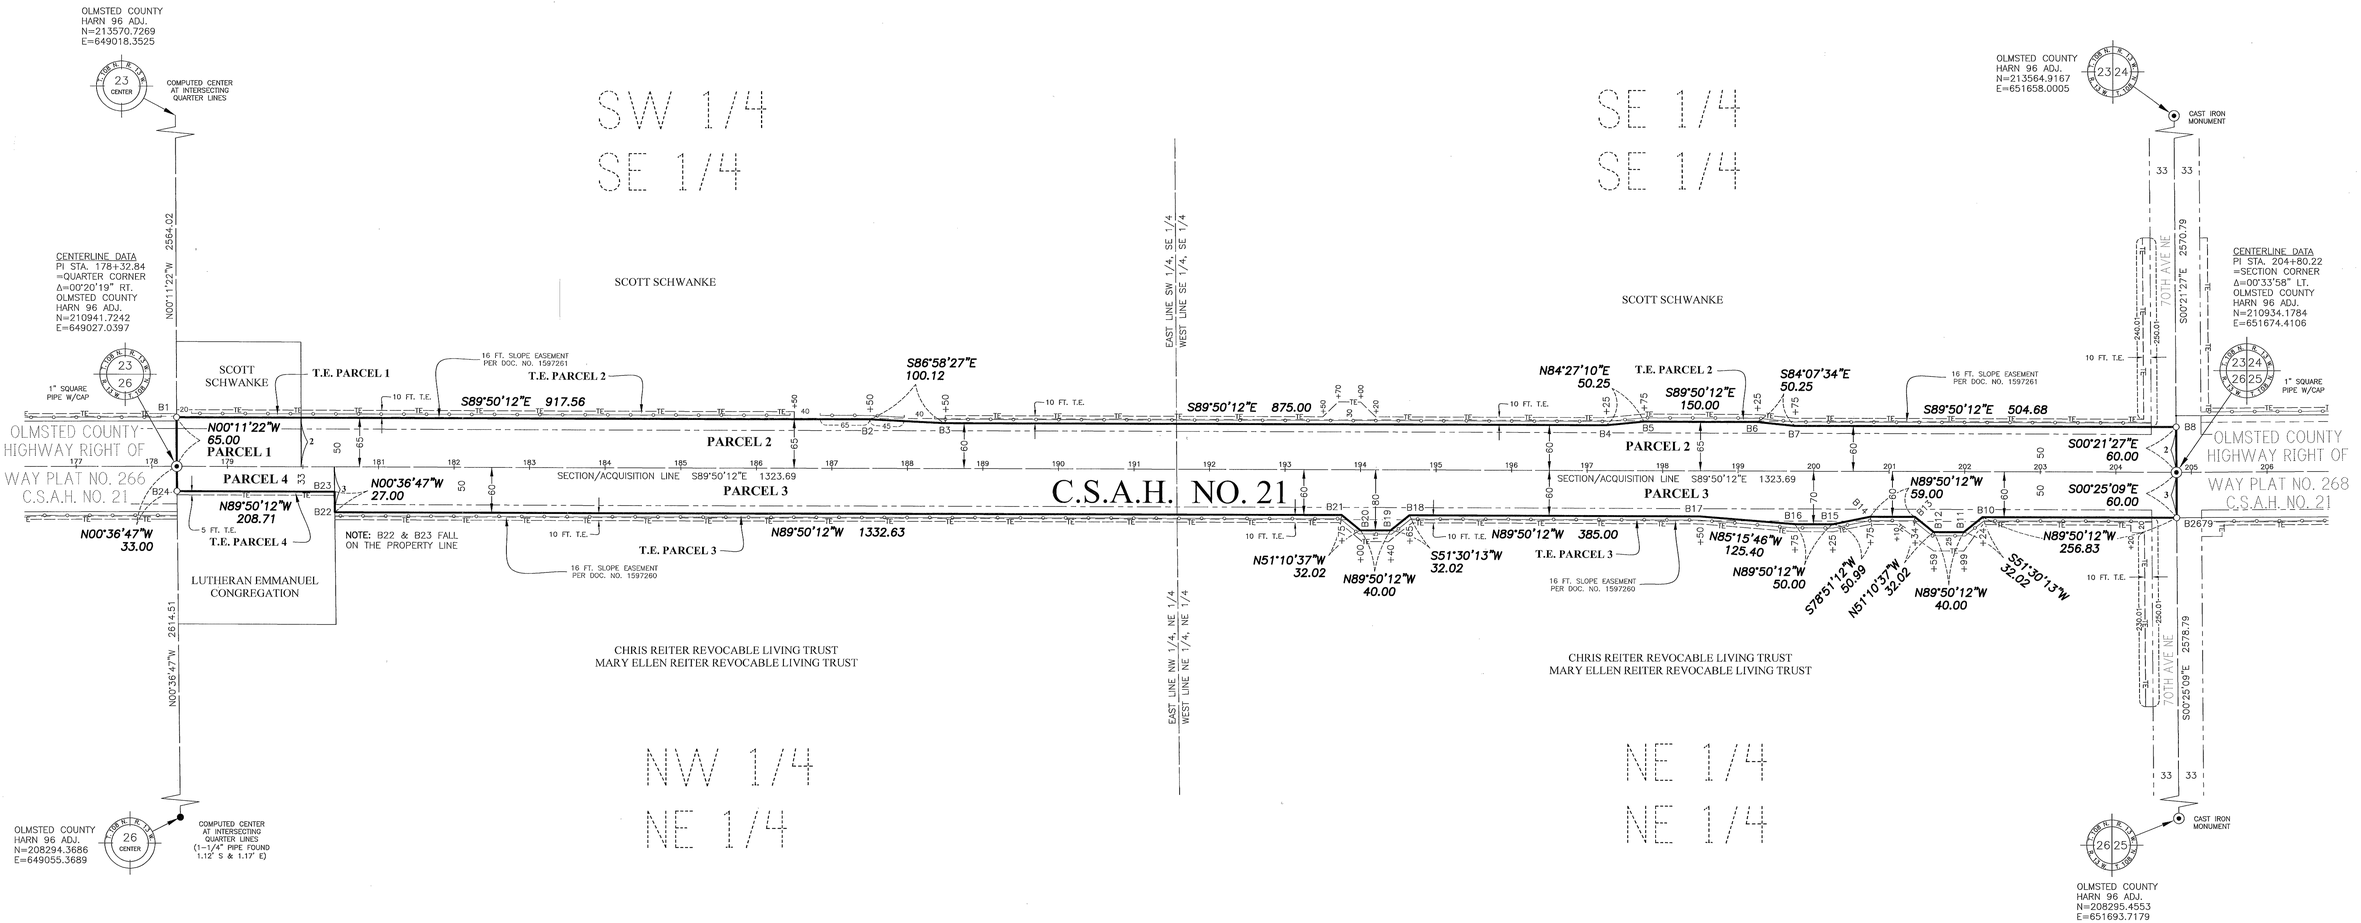

The Board of County Commissioners for Olmsted County, Minnesota, pursuant to County Board Resolution Number 24–158, dated November 19, 2024, is hereby designating the definite location of County State Aid Highway No. 21, located in Sections 23 and 26, Township 108 North, Range 13 West, Olmsted County, Minnesota.

COUNTY ENGINEER

I hereby certify that this plat prepared by the Olmsted County Public Works Department is a true and correct representation of the highway location and that the right–of–way is correctly designated on the plat.

Benjamin T. Johnson, Olmsted County Engineer
Minnesota License No. 44588 Date 2/6/2025

COUNTY SURVEYOR

I hereby certify that this plat was prepared by me or under my direct supervision and that I am a duly Licensed Land Surveyor under the Laws of the State of Minnesota; that the monuments for the guidance of future surveys will be correctly placed in the ground as shown after completion of construction; that all measurements are correctly shown on this plat; and the proposed right–of–way boundary lines are correctly designated on this plat.

Eric C. Stennes, Olmsted County Surveyor
Minnesota License No. 57072 Date 2/5/2025

PROPERTY RECORDS AND LICENSING

DOCUMENT NUMBER A-1618993

I hereby certify that this instrument was filed in the Office of the Property Records and Licensing for the record on this 11th day of February, 2025, at 8 o'clock A.M. and was duly recorded in the Olmsted County Records.

Mary Blair-Hoelt
Olmsted County Director of Property Records and Licensing

By Wendy von Wald Deputy

NOTES:

1. Distances are shown in U.S. Survey Feet.
2. Boundary monuments will be set following substantial completion of the project.
3. Owners' names are for reference only and are subject to change.
4. All parcels shown on this plat may or may not have been acquired by the County of Olmsted. Check pertinent documents for each parcel to verify.

PARCEL NUMBER	OWNER	LOCATION	RECORD DEED DOC. NO.	EXISTING R/W	NEW R/W	TOTAL R/W	R/W INTEREST	TEMPORARY EASEMENT
1	SCOTT SCHWANKE	SW 1/4, SE 1/4 SEC. 23, T108N, R13W	A–1059873	0.19 AC.	0.06 AC.	0.25 AC.	EASEMENT	0.04 AC.
2	SCOTT SCHWANKE	S 1/2, SE 1/4 SEC. 23, T108N, R13W	A–1059873	2.86 AC.	0.68 AC.	3.54 AC.	EASEMENT	0.59 AC.
3	CHRIS REITER REVOCABLE LIVING TRUST MARY ELLEN REITER REVOCABLE LIVING TRUST	NE 1/4 SEC. 26, T108N, R13W	A–1494880	2.81 AC.	0.64 AC.	3.45 AC.	EASEMENT	0.65 AC.
4	LUTHERAN EMMANUEL CONGREGATION	NW 1/4, NE 1/4 SEC. 26, T108N, R13W	BOOK 31 OF DEEDS PAGE 582	0.16 AC.	––	0.16 AC.	T.E. ONLY	0.02 AC.

NOTE: TEMPORARY EASEMENT WILL EXPIRE ON DECEMBER 31, 2026


LEGEND

- O – SET 1/2" ROD W/CAP #57072
- ⊙ – PUBLIC LAND SURVEY CORNER
- ● – DENOTES FOUND 1/2" PIPE UNLESS NOTED OTHERWISE
- Δ = CENTRAL ANGLE
- R = RADIUS DISTANCE
- L = ARC DISTANCE
- CB = CHORD BEARING
- C = CHORD DISTANCE
- R/W = RIGHT OF WAY
- B1 = OLMSTED COUNTY R/W BOUNDARY CORNER
- (B2) = MnDOT R/W BOUNDARY CORNER
- SECTION LINE
- SIXTEENTH LINE
- PROPERTY LINE
- RIGHT OF WAY BOUNDARY
- EXISTING ROAD RIGHT OF WAY
- EXISTING ROAD CENTERLINE
- EXISTING EASEMENT LINE
- PARCEL 1 – PARCEL IDENTIFICATION
- 1–J–2 – PARCEL BOUNDARY LIMITS
- 191 – NEW CENTERLINE/ACQUISITION LINE
- CONTROLLED ACCESS
- 30 – CONTROLLED ACCESS OPENING
- TE – TEMPORARY EASEMENT LINE

DISTANCES SHOWN IN FEET (33, 50, ETC.) ARE EXACT VALUES

50 0 100 200
SCALE IN FEET

ORIENTATION OF THIS BEARING SYSTEM IS BASED ON HARN 96 OLMSTED COUNTY COORDINATE SYSTEM

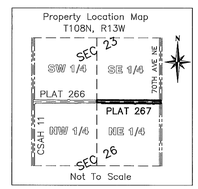

K:\PW\Highway\Engineering\Projects\CSAH 21\055–621–004_P456 – CSAH 21 – TH 63 to Wabasha\Right of Way\Plats\Plat 267.dwg