115

R.W. JORDAN'S

SUBDIVISION OF LOT NUMBER SEVENTEEN

STATE SUBDIVISION OF SCHOOL SECTION NUMBER 36

T. 107 N. OF R. 14 W. CITY OF ROCHESTER

OLMSTED COUNTY MINNESOTA

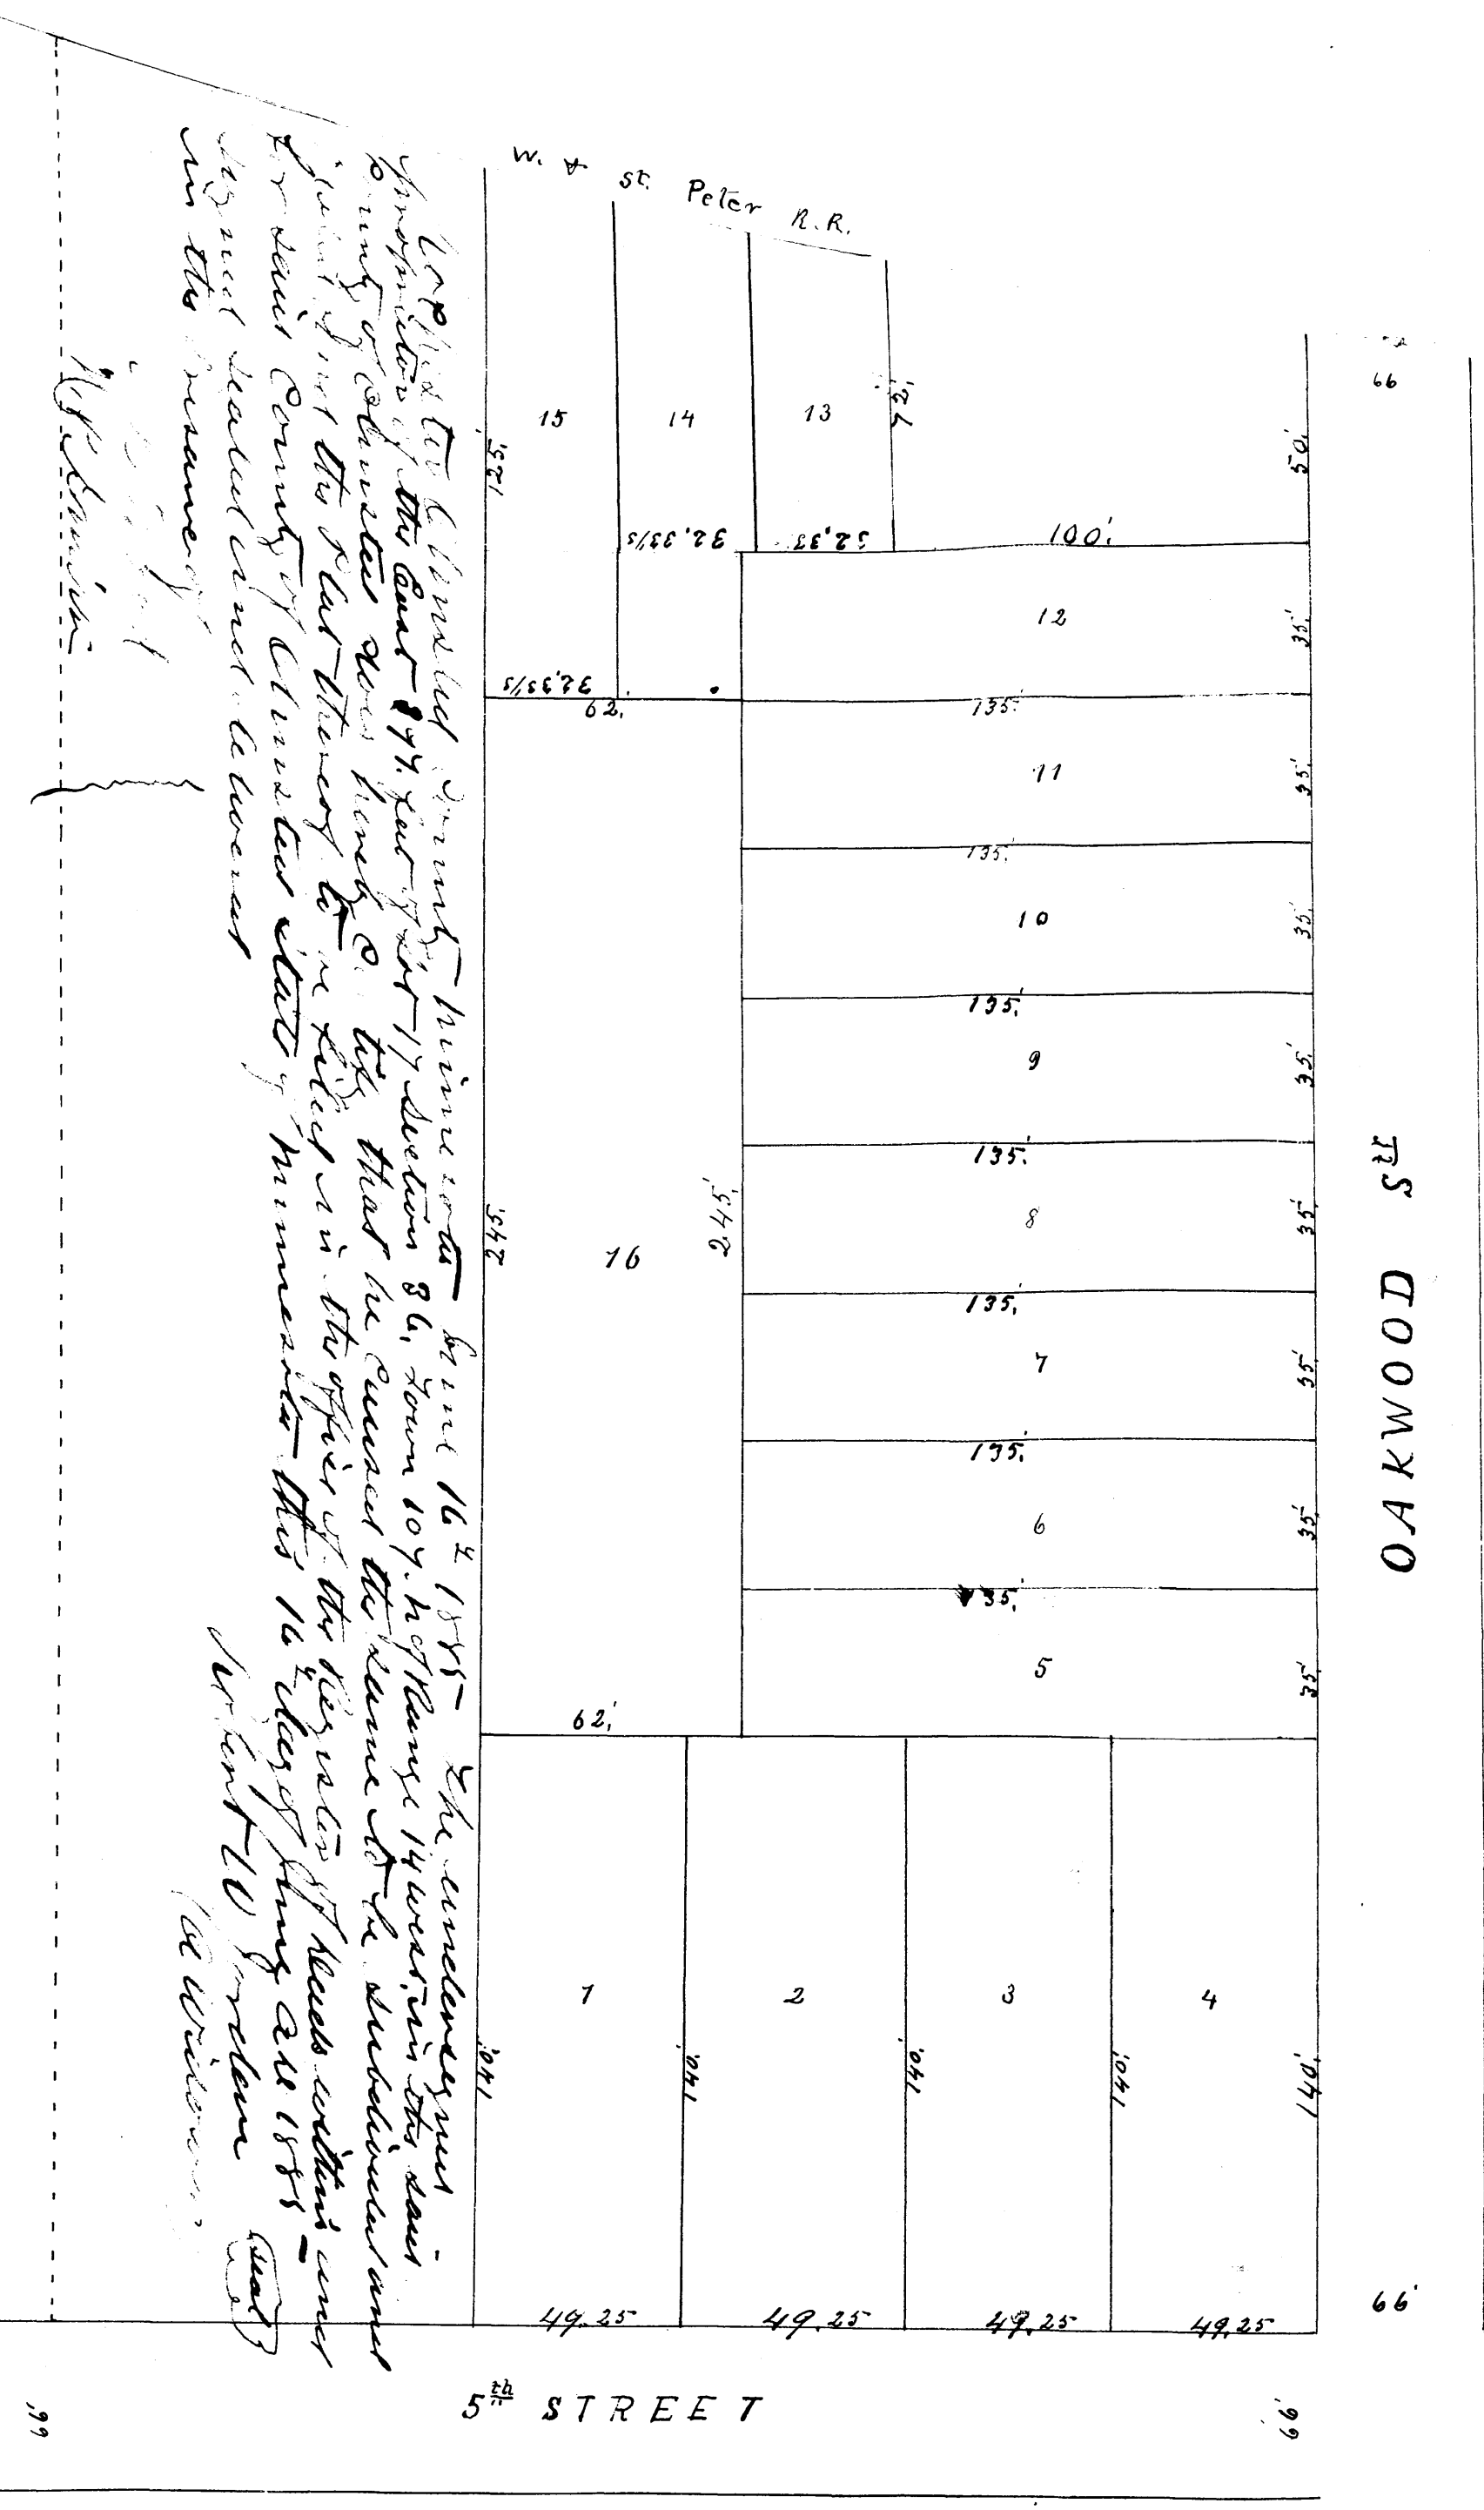

I hereby Certify that I have Surveyed and platted the East 197 feet of Lot 17 in the Sub division of School Section No. 36 T.107 N. of R. 14 W. in the City of Rochester Olmsted County Minnesota excepting a strip of land out of the North East Corner thereof, being 50 feet wide north and south, and 100 feet East & West, owned by the Oakwood Cemetery association, And that said Lot number 17 was Surveyed and platted by me under the direction of Robert W. Jordan, the owner thereof, for the purpose of easy description of the subdivision thereof of said subdivision, And that the above is a Correct plat thereof according to said Survey.-- The Size of the lots are as shown on the plat and Marked in feet and decimals of a foot.

Rochester Minnesota June 16th 1885

Thomas Hunter
Surveyor.

State of Minnesota }
County of Olmsted } ss On this 16th day of June A.D. 1885 before me a Register of Deeds in and for said County, personally appeared Robert W. Jordan (Single man) to me known to be the person described in and who Executed the foregoing instrument and acknowledged that he executed the same as his free act and deed

H. Peabody
Register of Deeds

Filed for Record June 16th 1885 at 11¼ O'clock A.M