Wooldridges 3rd Addition to the Village of Stewartville

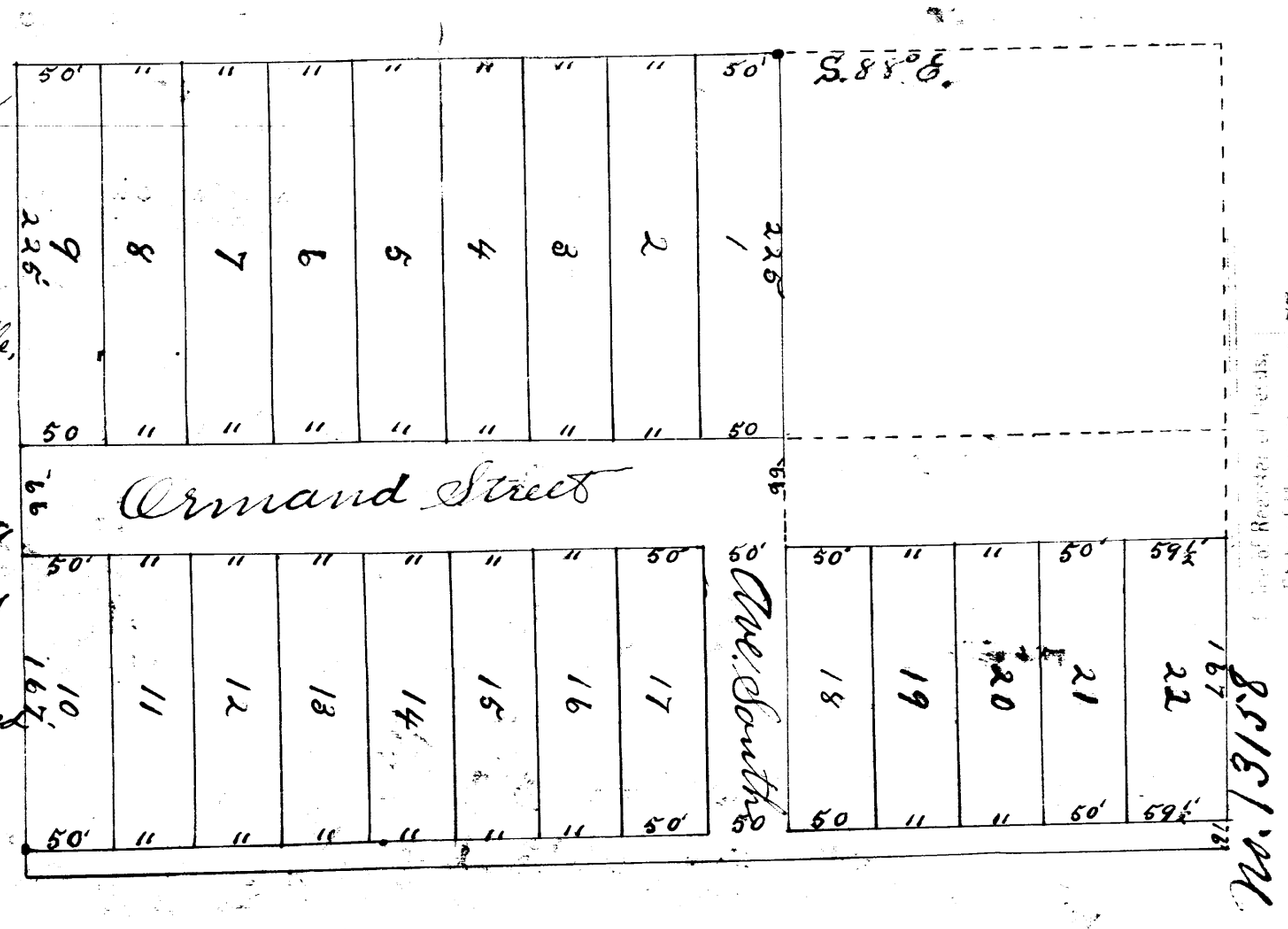

I John Fraser County Surveyor in and for Olmsted County Minn. do here by certify that I have made an examination of Wooldridge's 3rd addation to the Vilage of Stewartville, in compliance with an act of the Legislation of the State of Minnesota and approved March 7th, A.D. 1889 entitled an act to insure the accuracy of town plats.

I further certify that the annexed is a correct plat, that the boundry lines are correctly shown; that the monuments for the guidance of future surveys, as shown on the plat are correctly placed. That the size of the fractional lots are as shown on the plat, Section 7 T. 105 R. 13 West.

Dated, Rochester, Minn. November 10th 1894

William Fraser
County Surveyor.

I hereby certify that at the request of Eugene S. Wooldridge I did on the 9th day of November 1894, survey subdivide, stake out, and plat, into lots & Blocks, Streets & Alleys for the purpose of laying out & establishing an addition to the Village of Stewartville in the manner indicated on the within plat, a piece of land described as follows, to wit: Commencing at the North West corner of Wooldridge's 2nd addition to the town of Stewartville. Thence West on Quarter line 450 feet. Thence South parallel with west line of said addition 474 feet. Thence East parallel with north line 709½ feet to the north West corner of Lot 5. Block 5. Wooldridge addition to Stewartville, Thence North on West line of said addition 183 feet to the North West corner of Lot 4. Block 5. of said addition. Thence West on South line of Wooldridge 2nd addition to Stewartville 259½ feet. Thence north on west line of said addition 225 feet to place of beginning, all in the Village of Stewartville. Olmsted County Minnesota

That the within plat is a true representation of said survey & subdivision, particularly describing & setting forth all the streets & alleys, Lots & Blocks in said addition, giving the names widths, courses boundries and extent of all such streets, alleys, Lots & Blocks and the dimensions thereof in feet as given on plat. Stone monuments indicated on the face of the plat thereof.

Witness my hand and seal this 10 day of November A.D. 1894.

Wm. C. Fraser (Seal)

State of Minnesota } ss.
County of Olmsted }

Before me Judge of Probate within and for said County personally appeared Wm. C. Fraser who acknowledged that he executed the foregoing and within instrument as his free act and deed as surveyor and known to me to be the person who executed said instrument.

Thomas Frazer
Judge of Probate

I, Eugene S. Wooldridge and Louisa Wooldridge owners of the herein described lands do hereby certify that we caused a survey to be made of a piece of land described as follows, to wit: Commencing at the north west corner of Wooldridges 2nd addition to Stewartville, thence west on Quarter line 450 feet. Thence South parallel with west line of said addition 474 feet. Thence East parallel with north line 709½ feet to the north west corner of Lot 5, Block 5, Wooldridges addition to Stewartville. Thence north on west line of said addition 183 feet to the north west corner of Lot 4, Block 5, of said addition. Thence west on south line of Wooldridges 2nd addition to Stewartville 259½ feet. Thence north on West line of said addition 225 feet to place of beginning, all in the Village of Stewartville, Olmsted County Minnesota, and laid the same out into Lots, as an addition to the Village of Stewartville, Olmsted County, Minnesota, We hereby dedicate the Streets & Alleys indicated on the within plat for public use forever.

Eugene S. Wooldridge (Seal)
Louisa Wooldridge (Seal)

State of Minnesota } ss.
County of Olmsted }

Before me a Notary Public within and for said County personally appeared Eugene S. Wooldridge and Louisa Wooldridge, his wife, to me known to be the person who executed the within and foregoing instrument and deed, and acknowledged that they executed the same as their free act and deed for the purposes therein expressed.

Jan. 10 1895

Herbert Rebouis
Notary Public

Fee $2.00 paid and stamps cancelled this 11th day of March A.D. 1895 L. C. Landrum Co Clerk

Filed for record on the 11th day of March A.D. 1895 at 10¾ o'clock A. M. and recorded in Book ... of Deeds on page ...

L. C. Glencoe
Register of Deeds