BRIN'S PLAT

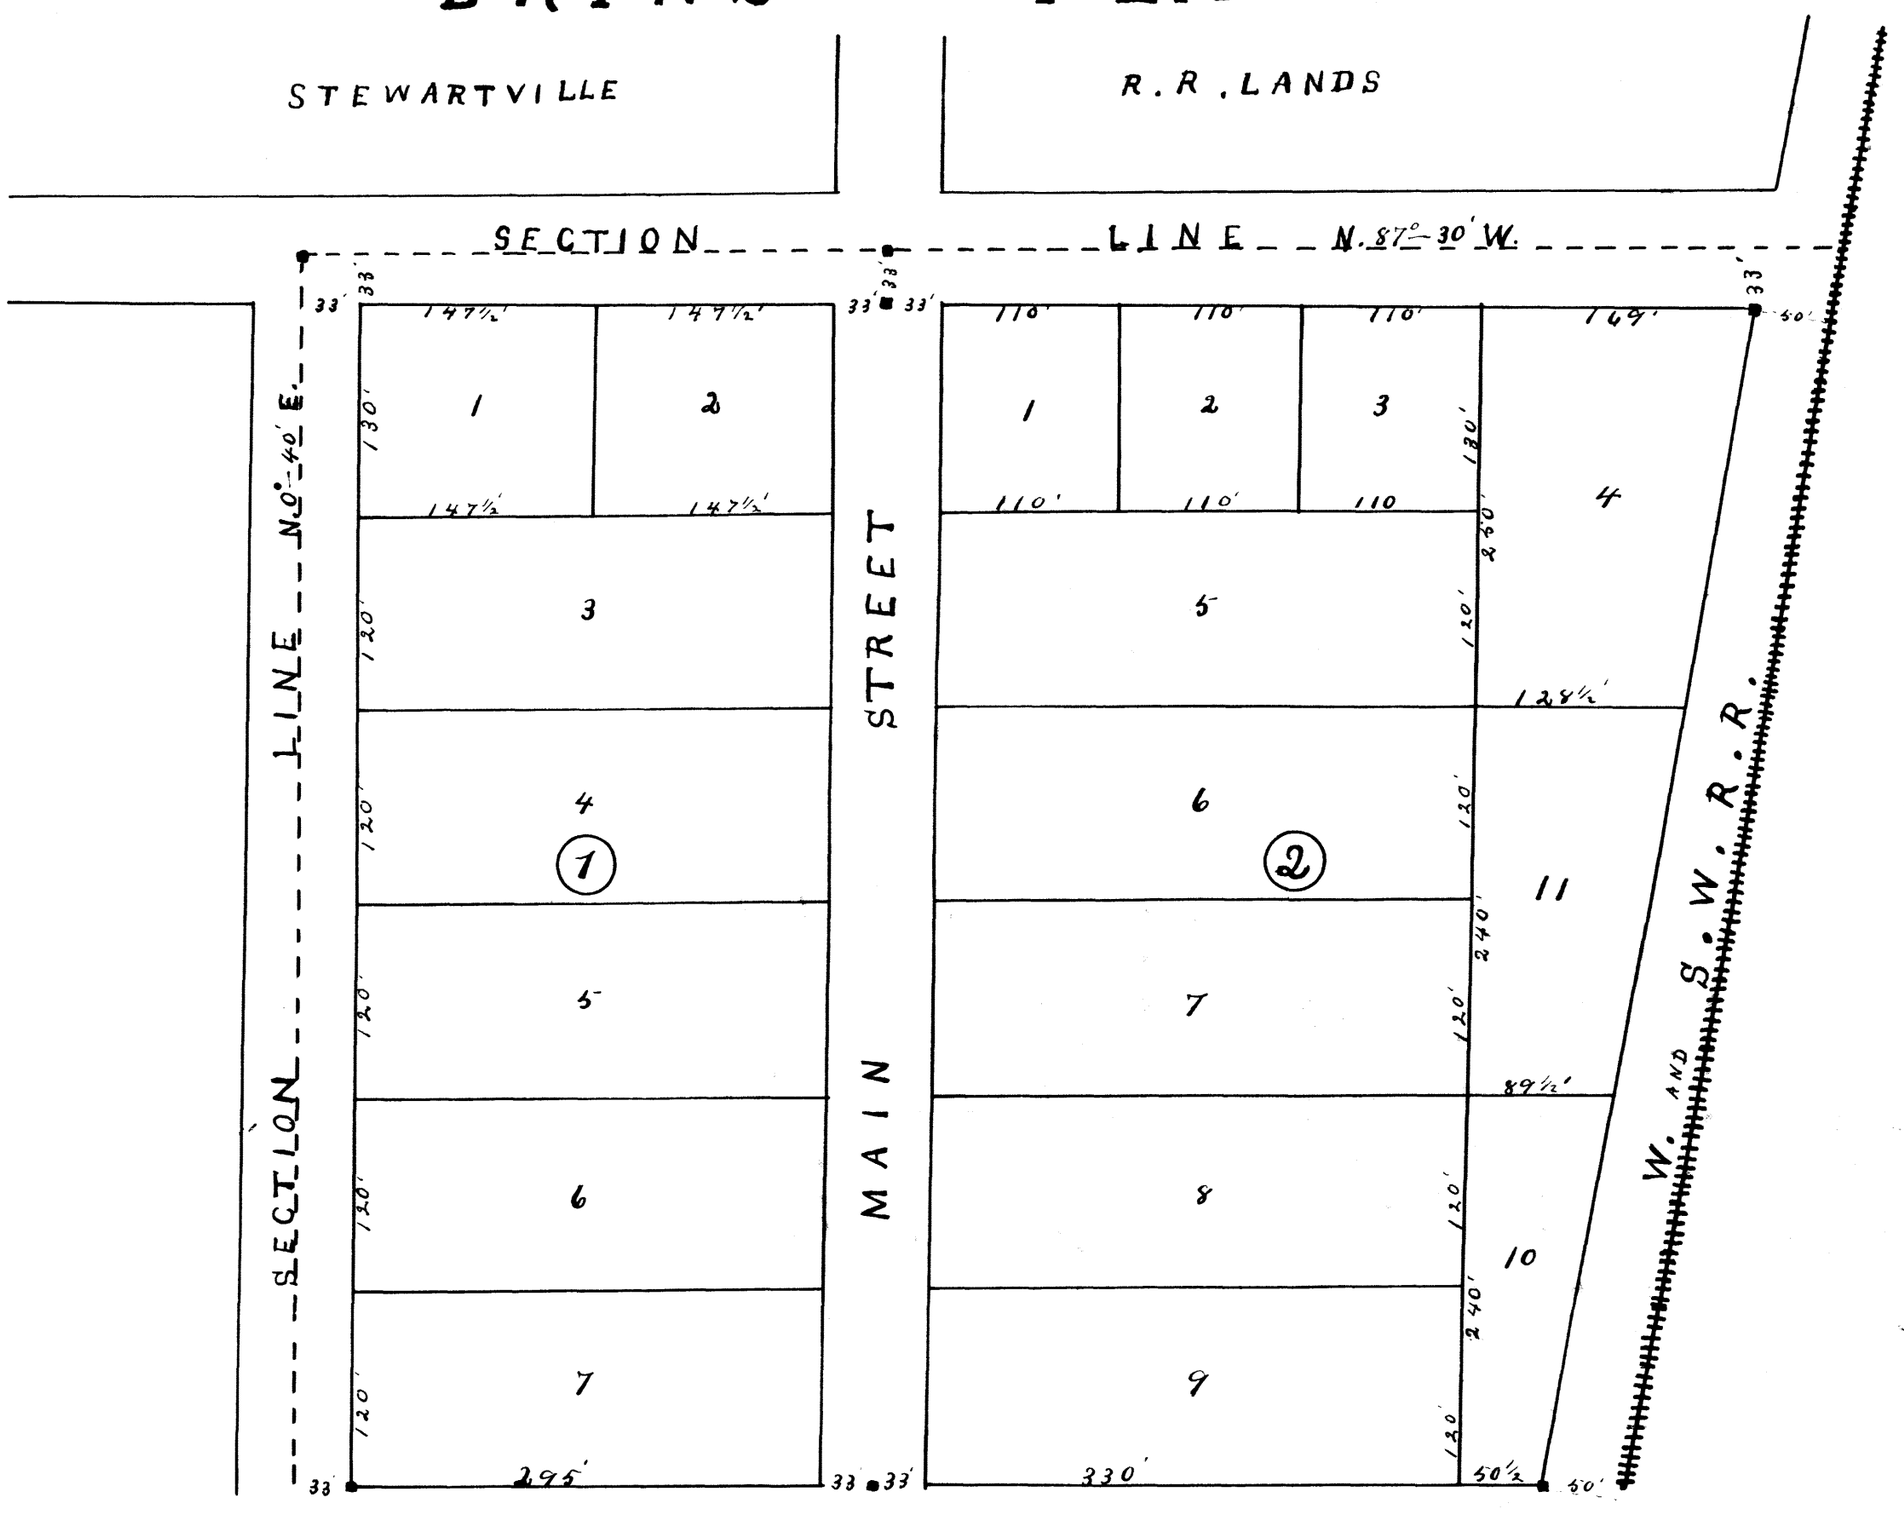

19552.

Olmsted

4½ Oct 20th
P 98
Plat 8½

J.F. Spencer.

I William C. Fraser County Surveyor in and for the County of Olmsted and State of Minnesota Do hereby certify that I have made an examination of the grounds of that part of Section two (2) Town One hundred and four North Range fourteen west Olmsted County Minnesota described in the annexed surveyors certificate and plat in compliance with an act of the legislature of the State of Minnesota and approved March 7th 1887. Entitled an act to insure the accuracy of Town Plats, and that the monuments for the guidance of future surveys as shown on the plat have been correctly placed. That the boundary lines of the land platted are correctly shown on the plat and that the size of the fractional lots and Blocks are as indicated on the plat therein.

Witness my hand and seal this 10 th day of Octobe A.D. 1898.

William C. Fraser (Seal)
County Surveyor
Olmsted Co. Minn.

I further certify that at the request of Adam Brin and Brigit Brin his wife I did on the 17 day of September A.D. 1898 Survey, Subdivide Stake out and plat into Lots, Blocks, and Streets an addition to the Village of Stewartville in the manner indicated on the within plat a part of the North West Quarter (¼) of Section two (2) Town One hundred and four (104) North Range fourteen (14) West Olmsted County Minnesota. Described as follows to wit: Beginning at the North West corner of said Section two (2) thence South on Section line 763 feet, thence East parallel with North line 774½ feet thence North easterly along the west line of the Winona and South Western R.R. right of way to the North line of said Section 2. thence West along the North line of said section 2, 893 feet to place of beginning.

The within plat is a true representation of said survey and subdivision, particularly describing and setting forth all the Lots, Blocks and Streets in said addition giving the bearings, width courses, boundaries and extent of all Streets and the dimensions of all such Lots and Blocks in feet. Streets are parallel with or perpindicular to the Section lines of said Section.

Stone Monuments marked on the face of plat thus — ■

Variation 7° 25' East

Witness my hand and Seal this 10th day of October A.D. 1898.

Wm C Fraser (Seal)
Surveyor and Civil Engineer

Be it known that Adam Brin and Brigit Brin his wife the owners of the land herein platted and described in the Surveyors certificate, did cause a plat thereof described and designated on the within plat to be surveyed, subdivided, staked out and platted into Lots, Blocks and Streets, in the manner indicated on said plat for the purpose of laying out and establishing an addition to the Village of Stewartville Olmsted County Minnesota, to be known as Brin's Plat. That the within plat is a true representation and that the Streets on said plat shown are dedicated to and for public use forever.

Witness our hand and seal this day of October 1898

Brigit Brin (SEAL)
Adam Brin (SEAL)

State of Minnesota } SS
County of Olmsted }

On this 19th day of October A.D. 1898 before me a Notary Public within and for said County personally appeared Adam Brin and Brigit Brin his wife, to me known to be the persons who executed the foregoing and annexed deed, they acknowledged that they executed it as their free act and deed for the purpose here in set forth.

Signed, sealed and delivered in the presence of

E. Sweetzer
Notary Public

Wm J. P. McCarthy
E. S. Sweetzer

State of Minnesota } SS
County of Olmsted }

On this 10th day of October A.D. 1898 before me a notary public within and for said County personally appeared William C. Fraser of Rochester, Olmsted County, Minn. to me known to be the person who executed the foregoing and within certificate as Surveyor and acknowledged that he executed the same as his free act and deed.

Wm J. P. McCarthy
Notary Public.
Olmsted County Minn.

Taxes Paid and transfered Oct. 20th 1898

D. O. Sanderson
County Auditor