# Everetts Addition

# To

# Cyota

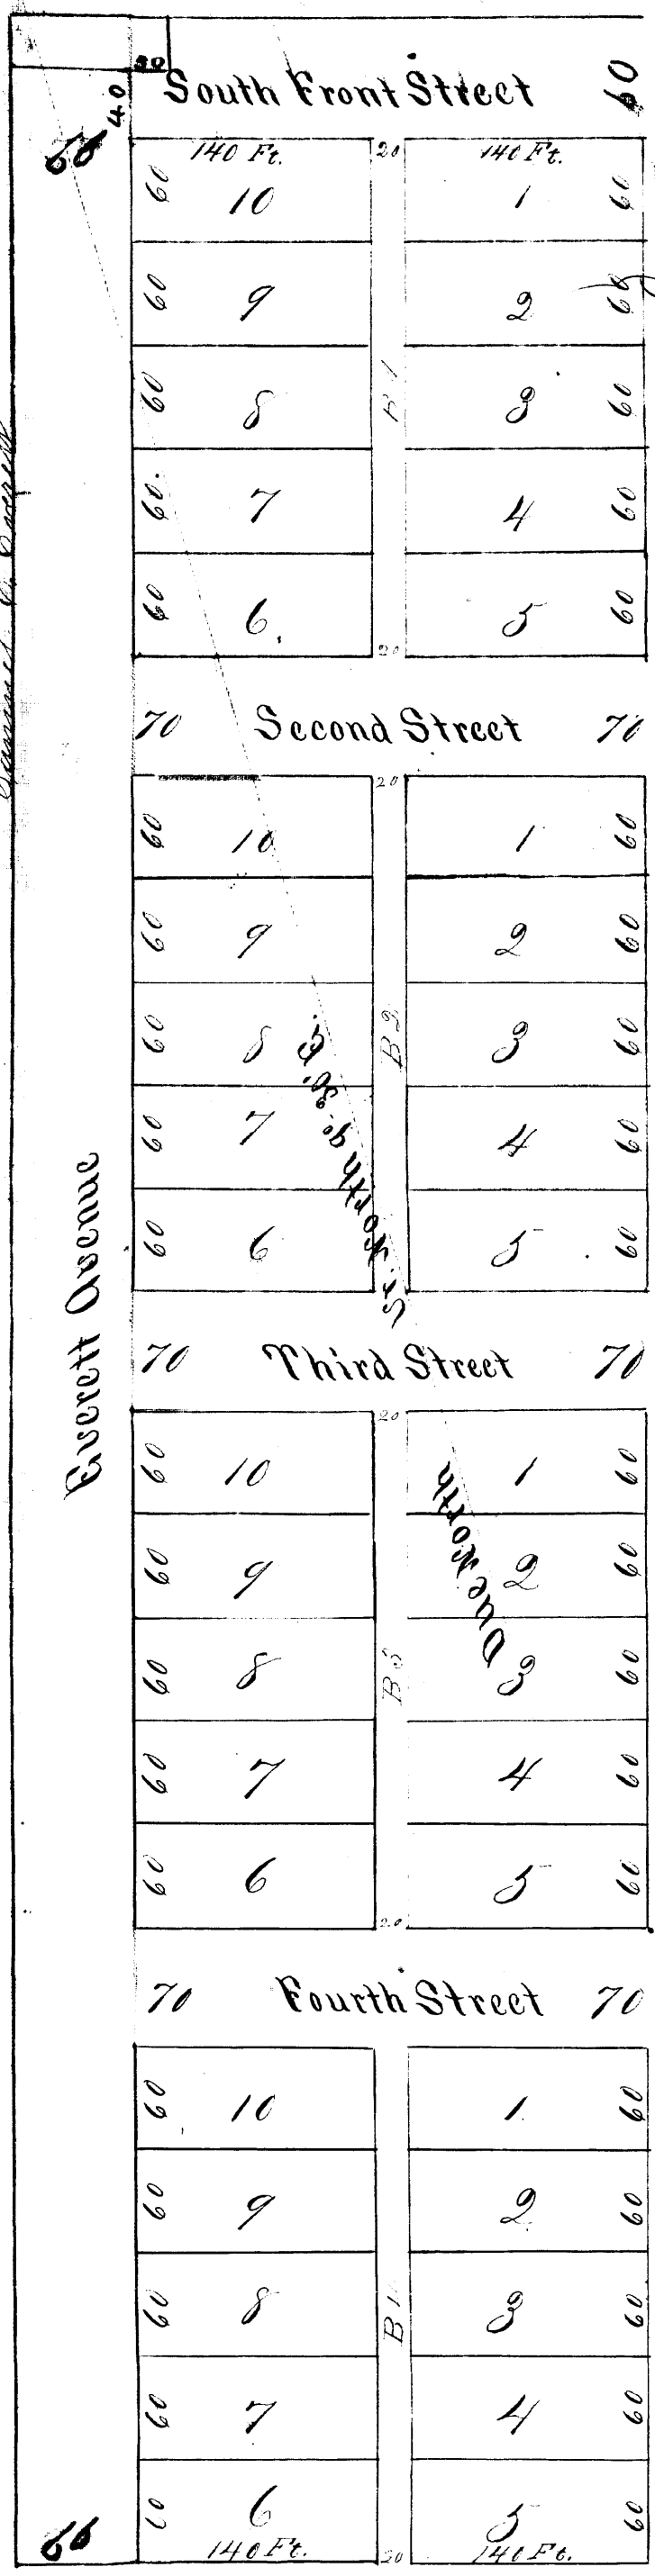


Know all men by these presents that the annexed is a correct plat of Everetts Addition to Cyota lying and being on the north west Quarter of Section No fourteen (14) in Township No one hundred and six (106) North of Range No Twelve (12) West in the county of Olmsted State of Minnesota adjoining the village of Cyota on the west lying on the west side of Madison Street and South of South Front Street, as shown in the plat annexed.

And further that said Addition was by me surveyed, staked out and platted the 27th day of October 1874, and that the streets, alleys, lots, and grounds are of the size shape and dimensions indicated thereon.

A. J. Oles
Surveyor

State of Minnesota } SS
Olmsted County }

Know all men by these presents that I Samuel E Everett Proprietor of Everetts Addition to Village of Cyota have caused the same to be surveyed, staked out platted as shown by the annexed plat and I hereby devote to public use forever the streets and alleys as therein indicated

Witness my hand and seal this 27th day of October 1874.

Executed in presence of
L E Lewis
W. H. Mackey

Samuel E Everett (Seal)

State of Minnesota } SS
Olmsted County }

Be it known that on this 30 day of September A.D. 1875 before me the undersigned personally came Samuel E. Everett the person described in and who executed the foregoing certificate of [illegible] and acknowledged that he had executed the same freely for the uses and purposes therein expressed.

Witness my hand and seal the day and year last written

L E Lewis
Register of Deeds

Var N o r d [illegible]

Scale

12/1-32
75-4 A P Plats
L E Lewis

Recorded [illegible]
[illegible]
[illegible]
[illegible]
to Specimen
Record Co.

W. E. Whalen