PLAN
of
DIBELL and WESTCOTT'S
Addition to Byron.

Explanation,

Dibell and Westcott's Addition to Byron, Comprises the following Territory, Comg. at the SW Cor. N² NE¼ Sec. 32, T107 N. Range 15 W of the 5th Principal Meridian, Thence E 14.62, Thence N 19.91, Thence W 14.62, Thence S 19.84 to place of beginning.

All N. & S. Streets are laid parallel to the ¼ line on West Street, the bearings being marked on the Plat.

The point of Commencement is Stone Monument "A" ⊙ Thence run along the Centre of Dibell Street, as laid out in Simonton's Original Plan of Byron, and make all the measurements towards the N. throwing all the fractions in Lots Nos. 10, 11 and 33.

The position of Stone monuments are marked thus "A" ⊙ "B" ⊙

All the measurements are made in Chains and Lks.

Lots No. 1 to No. 10, inclusive, are the property of E. Westcott.
" " 11 " 33 " " " " " A. J. Dibell.
"B" ⊙ = ¼ S. bet. Sec. 29 & 32.

I hereby Certify, that this is a true and Correct Plan of Dibell & Westcott's Addition to Byron, Kalmar, Olmsted Co. Minn. as Surveyed by me Oct. 22nd & 23rd, 1868.

Duval L. Perry,
Surveyor.

Acknowledgement.

The undersigned Proprietors of Dibell & Westcott's Addition to Byron, Situated as described in the above explanation; hereby acknowledge and Certify, that they procured a Survey of the Same, of which this Plan is a true Plat, for the purpose of Record, and they hereby devote the Streets therein designated to the public use and benefit forever.

In Testimony Whereof, They have hereunto Set their hands and Seals this 9th day of Nov. 1868.

In Presence of
Perry Newell
Sarah Dibell

A. J. Dibell L.S.
Rosanna Dibell L.S.
Erastus Westcott L.S.
L. A. Westcott L.S.

State of Minn. } ss.
Olmsted Co.

Be it known, that on this 9th day of Nov. 1868, personally Came before me, a Justice of the Peace in and for said Co. A. J. Dibell and R. Dibell, E. Westcott and L. A. Westcott, the Signers and Sealers of the foregoing Plat, and Acknowledged the same to be their free act and deed for the purposes therein Expressed.

Perry Newell
Justice of the peace

Scale, 2 Ch. to 1 In. = 1:1584; or, 40 In. to 1 Mi.

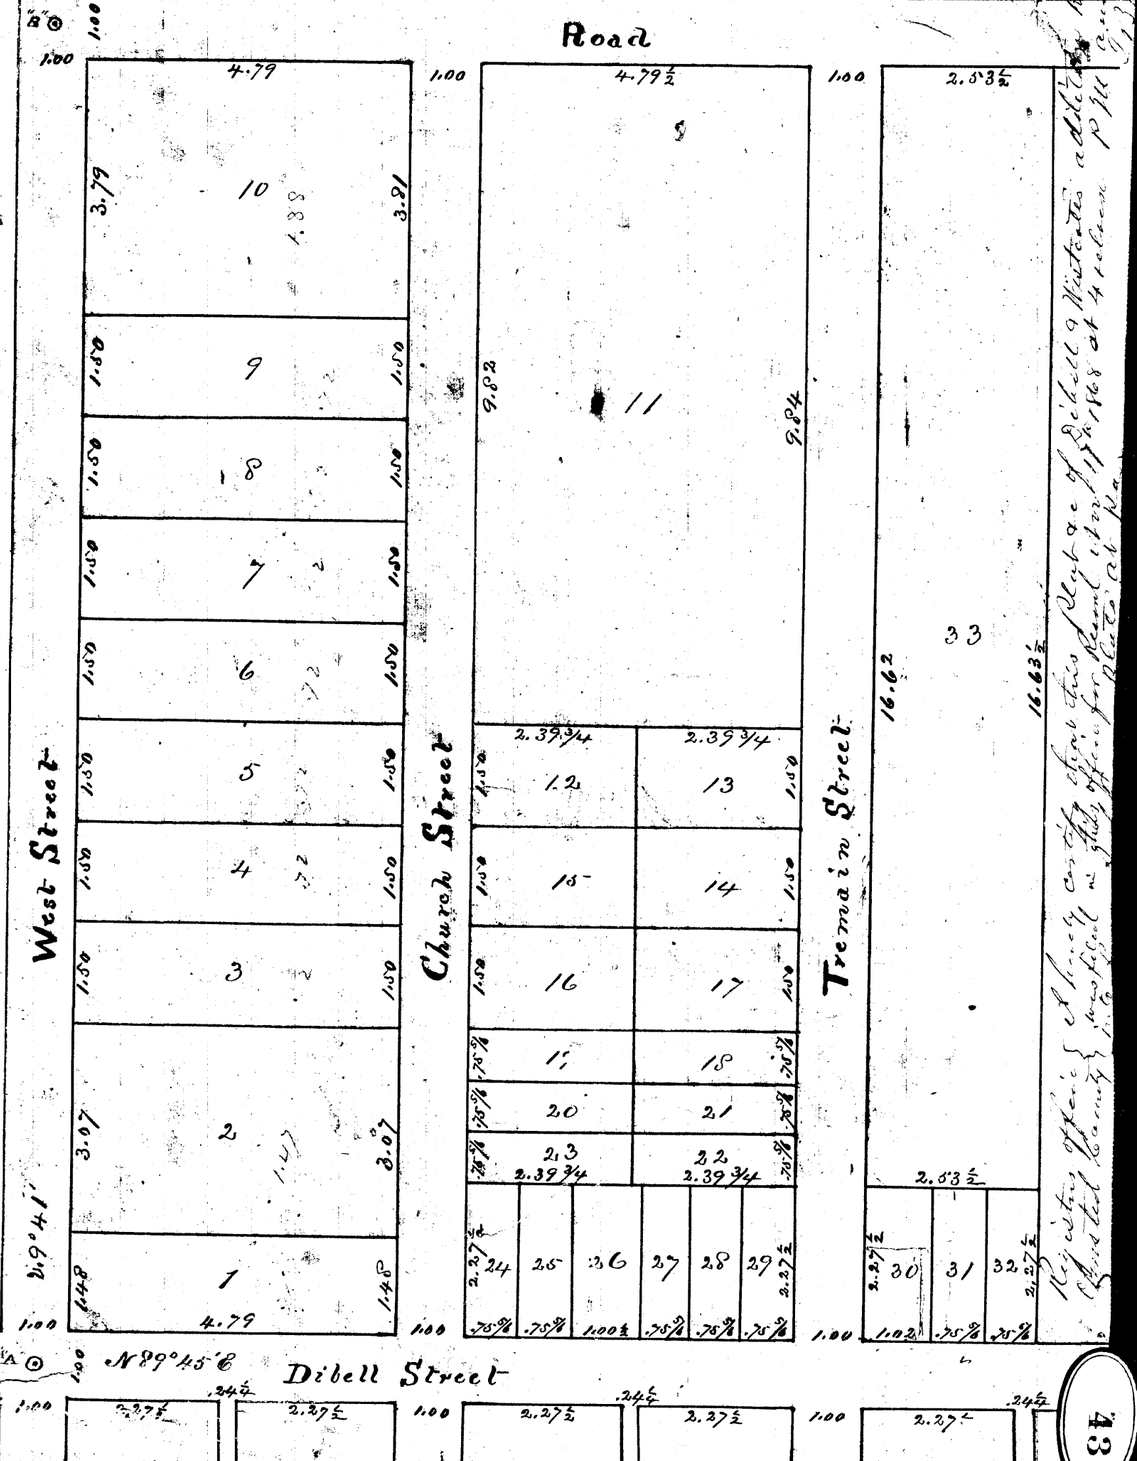

I certify that I have compared this Copy with the Original Plat of Dibell & Westcott's Addition to Byron, filed in my office, and find it to be a correct transcript therefrom and of the whole thereof.

Witness my hand and official seal at Rochester in said County this 9th day of Nov. A.D. 1868.

Wm. H. Sloan
County Auditor

43