CRV # _____

No delinquent taxes & transfer entered
this 16 day of April 20 10
W. Mark Krupski
Director of Property Records & Licensing
_____
Deputy, Olmsted County, MN

61.15.33.032067 Split
Pt SW-SW → 15-106-11

OFFICE OF COUNTY RECORDER
Olmsted County, Minnesota

I hereby certify that this document was filed in this office on 4/19/2010 at 8:00 AM and was duly recorded as document number **A- 1227785**

W MARK KRUPSKI - Co Recorder, by _____ Deputy
Well Certifcate: ____ Received ____ Not Required
Abstr. - yes _____ no _____
Fees: $46.00

QUIT CLAIM DEED

DEED TAX DUE: $ $2.87

Date: March 22, 2010

Total consideration is $871.00

FOR VALUABLE CONSIDERATION, ***Northern Natural Gas Company, a Delaware corporation*** (Grantor), with principal offices at 1111 South 103 Street, Omaha, Nebraska 68103 hereby conveys and quit claims to ***the County of Olmsted, a political subdivision of the State of Minnesota,*** or its assigns (Grantee), real property in Olmsted County, Minnesota (the "Property"), described as follows:

That part of the Southwest Quarter of the Southwest Quarter Section 15, Township 106 North, Range 11 West, Olmsted County, Minnesota described as follows:

Parcel No. 3 as identified on Olmsted County Right of Way Plat No. 172, County State Aid Highway 10, said plat filed of record with the Olmsted County Recorder on November 19, 2009, as document # A-1217242

together with all hereditaments and appurtenances belonging thereto.

THE PROPERTY, INCLUDING FIXTURES AND ANY PERSONAL PROPERTY REMAINING AFTER CLOSING, ARE SOLD TO GRANTEE IN THEIR "AS IS", "WHERE IS" CONDITION, AND SELLER MAKES NO WARRANTY OR REPRESENTATION OF ANY KIND, ORAL OR WRITTEN, EXPRESS OR IMPLIED, REGARDING THE TITLE, CONDITION, MERCHANTABILITY OR FITNESS FOR A PARTICULAR PURPOSE, OR ENVIRONMENTAL CONDITION OF THE PROPERTY. FROM AND AFTER THE DATE HEREOF, GRANTOR SHALL HAVE NO RESPONSIBILITY OR LIABILITY FOR THE PROPERTY WHATSOEVER, WHETHER ARISING BEFORE OR AFTER THE DATE HEREOF.

Seller certifies that Seller is not aware of any wells on the described real property.

County of Olmsted
State of Minnesota
DEED STAMP TAX.....$ 2.87
Date 4-16-10

№ 64094

NORTHERN NATURAL GAS COMPANY

By Royce A Ramsay
Name: Royce A. Ramsay
Title: Vice President, Operations

STATE OF NEBRASKA)
)SS
COUNTY OF DOUGLAS)

The foregoing instrument was acknowledged before me this 28th day of March, 2010, by Royce A. Ramsay, Vice President of Operations, for Northern Natural Gas Company, a Delaware corporation, on behalf of the corporation.


(SEAL)

GENERAL NOTARY - State of Nebraska
GAIL L. SPEVAK
My Comm. Exp. June 8, 2011

Gail L. Spevak
Notary Public
My Commission Expires 6/8/11

P.W.
Dale
L.W.
1 of 2
4-16-10

NORTHERN NATURAL GAS TEMPORARY EASEMENT EXHIBIT

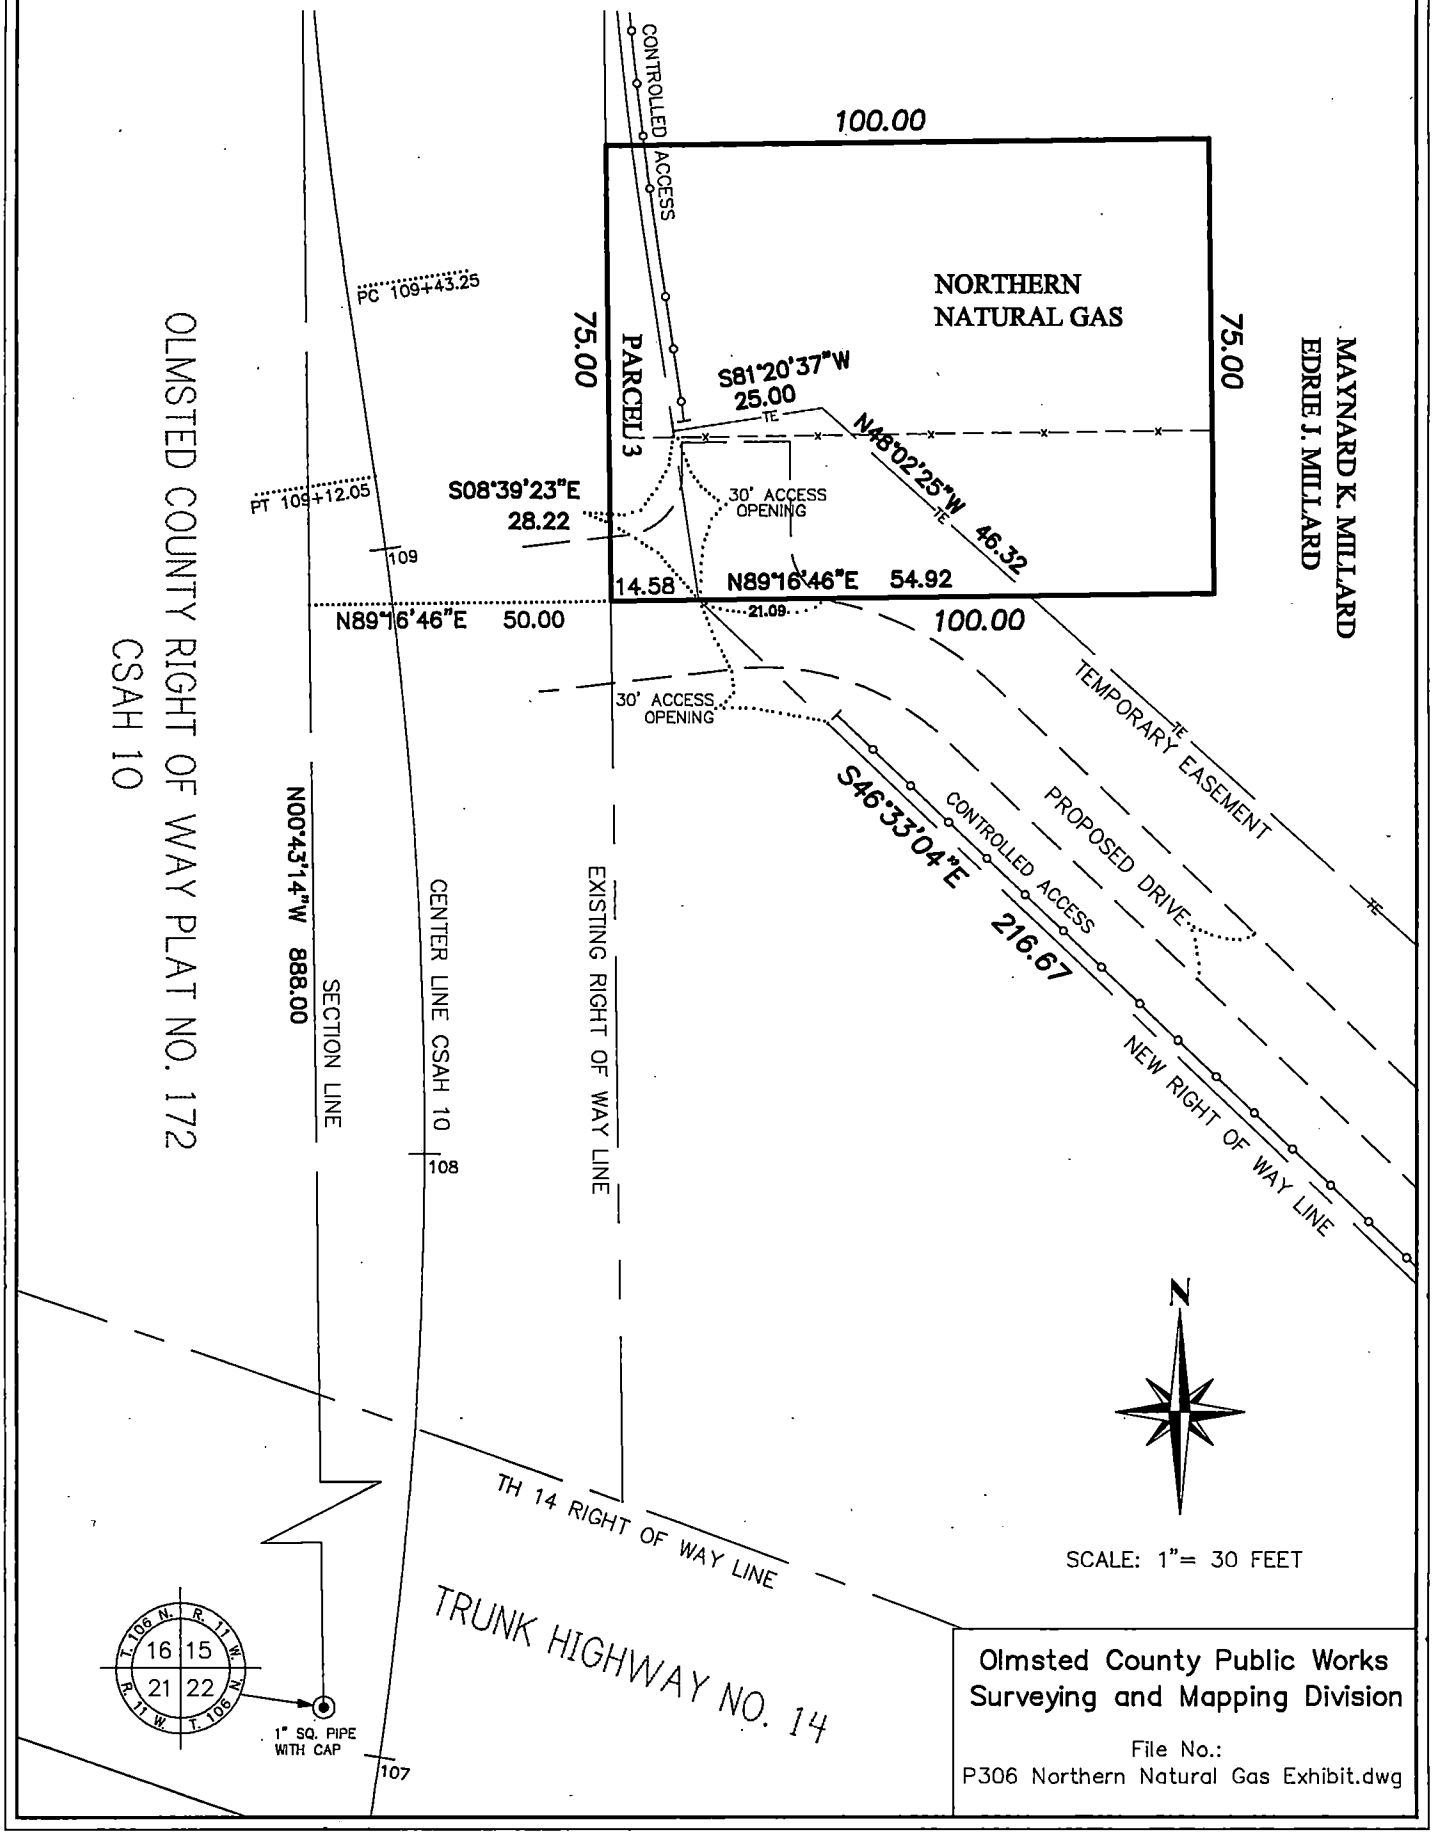

Olmsted County Public Works
Surveying and Mapping Division

File No.:
P306 Northern Natural Gas Exhibit.dwg