PERMANENT ROAD EASEMENT

ed:

OFFICE OF COUNTY RECORDER
Olmsted County, Minnesota

I hereby certify that this document was filed in this office on 2/07/2003 at 8:00:00 AM and was duly recorded as document number A-954124.
DANIEL J. HALL – County Recorder, by _____ Deputy.
_____p

Well Certificate: ___ Received ___ Not Required
Abstr. – yes ____, no ____
Fees:
Total $20.00

Received from/return to:
GARY CUMMINGS
COUNTY PUBLIC WORKS

(reserved for recording data)

Date: _____, 2002.

FOR VALUABLE CONSIDERATION Jeffrey Podein and Elizabeth Podein (husband and wife) Grantor(s),
(marital status)

hereby convey(s) and warrant(s) to the County of Olmsted, a political subdivision of the State of Minnesota, Grantee, a permanent easement for a public road and right-of-way in, over, and upon real property in Olmsted County, Minnesota, described as follows:

Parcel Nos. 3 as identified on the Olmsted County Right of Way Plat No. 141, County State Aid Highway 6, said plat filed of record with the Olmsted County Recorder on 12/17/2002, as document #A-946268, and subject to easements of record

together with all hereditaments and appurtenances belonging thereto.

Grantor(s) knows of no wells on the subject property.

pt SENE
1-104-15

(If more space is needed, continue on back)

X Jeffrey M. Podein

X Elizabeth A. Podein

STATE OF MINNESOTA)
) ss.
COUNTY OF OLMSTED)

The foregoing instrument was acknowledged before me this 10th day of January, 200., by Jeffrey Podein and Elizabeth Podein, Grantor(s).

NOTARIAL STAMP OR SEAL (OR OTHER TITLE OR RANK)

GARY PAUL CUMMINGS
Notary Public
Minnesota
My Commission Expires Jan. 31, 2005

SIGNATURE OF PERSON TAKING ACKNOWLEDGMENT

Tax Statements for the real property described in this instrument should be sent to (include name and address of Grantee):


No change.

THIS INSTRUMENT WAS DRAFTED BY:
Brent Eliot Walz, Attorney Reg. #217293
Assistant Olmsted County Attorney
Government Center, 151 4th St. SE
Rochester, MN 55904-3710
(507) 285-8138


caabwalz:\permanent road easement\ master

OLMSTED COUNTY HIGHWAY RIGHT OF WAY PLAT NO. 141

COUNTY STATE AID HIGHWAY NO. 6

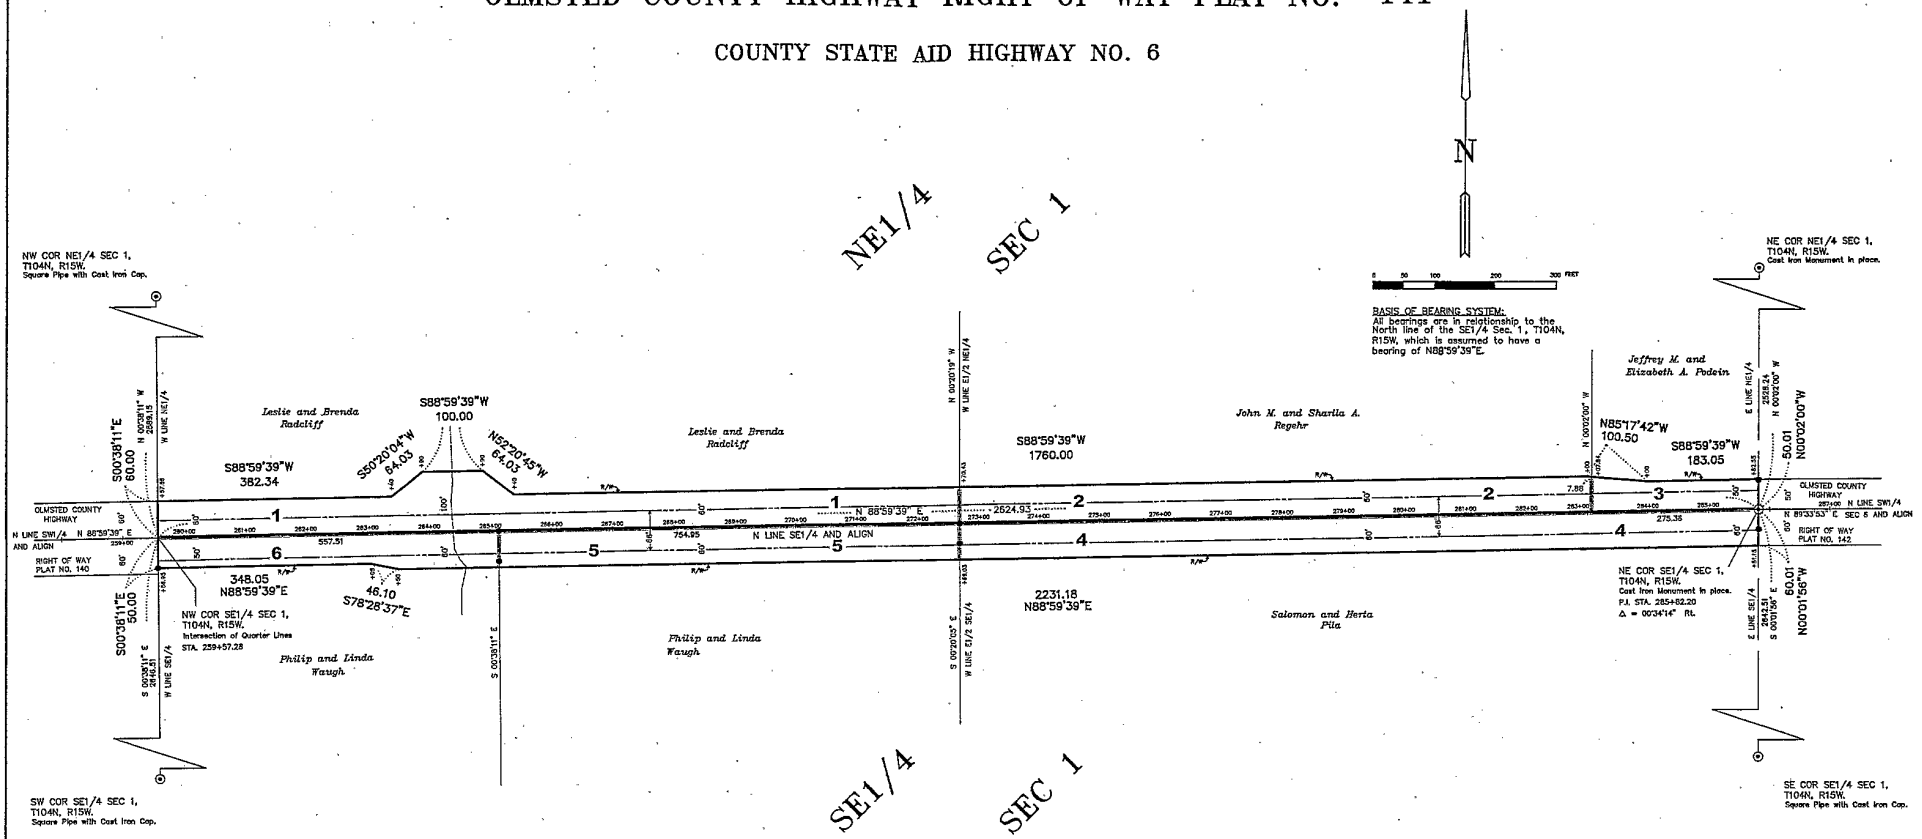

VICINITY MAP R15W

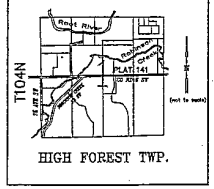

RIGHT–OF–WAY IN THE NE1/4 AND SE1/4 SEC. 1, T104N, R15W.

PARCEL NUMBER	PARCEL OWNER	PARCEL LOCATION	TOTAL PARCEL AREA	EXISTING R/W WITHIN PARCEL	NEW R/W WITHIN PARCEL	R/W INTEREST
1.	Leslie and Brenda Radcliff	SW1/4 NE1/4 Section 1	1.946 ac.	0.876 ac.	1.070 ac.	Easement
2.	John M. and Sharila Regehr	SE1/4 NE1/4 Section 1	1.446 ac.	0.739 ac.	0.707 ac.	Easement
3.	Jeffrey M. and Elizabeth A. Podein	SE1/4 NE1/4 Section 1	0.308 ac.	0.190 ac.	0.119 ac.	Easement
4.	Salomon and Herta Pila	NE1/4 SE1/4 Section 1	1.808 ac.	1.060 ac.	0.748 ac.	Easement
5.	Philip and Linda Waugh	NW1/4 SE1/4 Section 1	1.040 ac.	0.633 ac.	0.407 ac.	Easement
6.	Philip and Linda Waugh	NW1/4 SE1/4 Section 1	0.683 ac.	0.480 ac.	0.203 ac.	Easement

CONVENTIONAL SYMBOLS

- SECTION LINE
- PROPERTY LINE
- RIGHT–OF–WAY BOUNDARY (R/W)
- EXISTING ROAD R/W
- TEMPORARY EASEMENT (T.E.)
- CONTROLLED ACCESS
- ACCESS OPENING (OPEN)
- PARCEL IDENTIFICATION (2)
- OLD ROAD CENTERLINE
- NEW ROAD ALIGNMENT
- PUBLIC LAND SURVEY CORNER
- SURVEY MONUMENT: All R/W monuments are 1 inch I.D. square pipes with cap No. R.L.S. 15809 unless otherwise indicated. All other survey monuments are identified on the plat.
- R/W BOUNDARY CORNER IDENTIFICATION (RC)

DISTANCES TO FEET (66,100 s.t.c.) ARE EXACT EXTRINSIC VALUES

COUNTY ENGINEER

I hereby certify that this plat prepared by the Olmsted County Public Works Department is a true and correct representation of the highway location and that the right–of–way is correctly designated on the plat.

Michael Sheehan
Olmsted County Engineer
Registration No. 10397 Date 12/16/02

COUNTY SURVEYOR

I hereby certify that this plat was prepared by me or under my direct supervision and that I am a duly Registered Land Surveyor under the Laws of the State of Minnesota; that this plat meets requirements of Minnesota Statutes, Section 160.085 and Section 160.14, Subd. 1; that parcel ownerships are delineated on the plat; that monuments for the guidance of future surveys will be correctly placed in the ground after completion of construction; that all measurements are correctly shown on this plat; and that the outside boundary lines are correctly designated on this plat.

Edward P. Kuisle
Edward P. Kuisle
Olmsted County Surveyor
Registration No. 15809 Date 12/16/02

PROPERTY RECORDS AND LICENSING

DOCUMENT NUMBER
~~BOOK~~ ~~OF~~ A-946268

I hereby certify that this instrument was filed in the Office of the Olmsted County Director of Property Records and Licensing for record on this 17th day of Dec. 2002, at 1 o'clock P. M. and was duly recorded in the Olmsted County records.

Daniel O. Hall
Olmsted County Director of Property Records and Licensing

Wendy von Wald
Deputy